# Overall Site Plan – Plan View (existing)

**Paper Size A4**
**Scale 1cm=1m (1:100)**

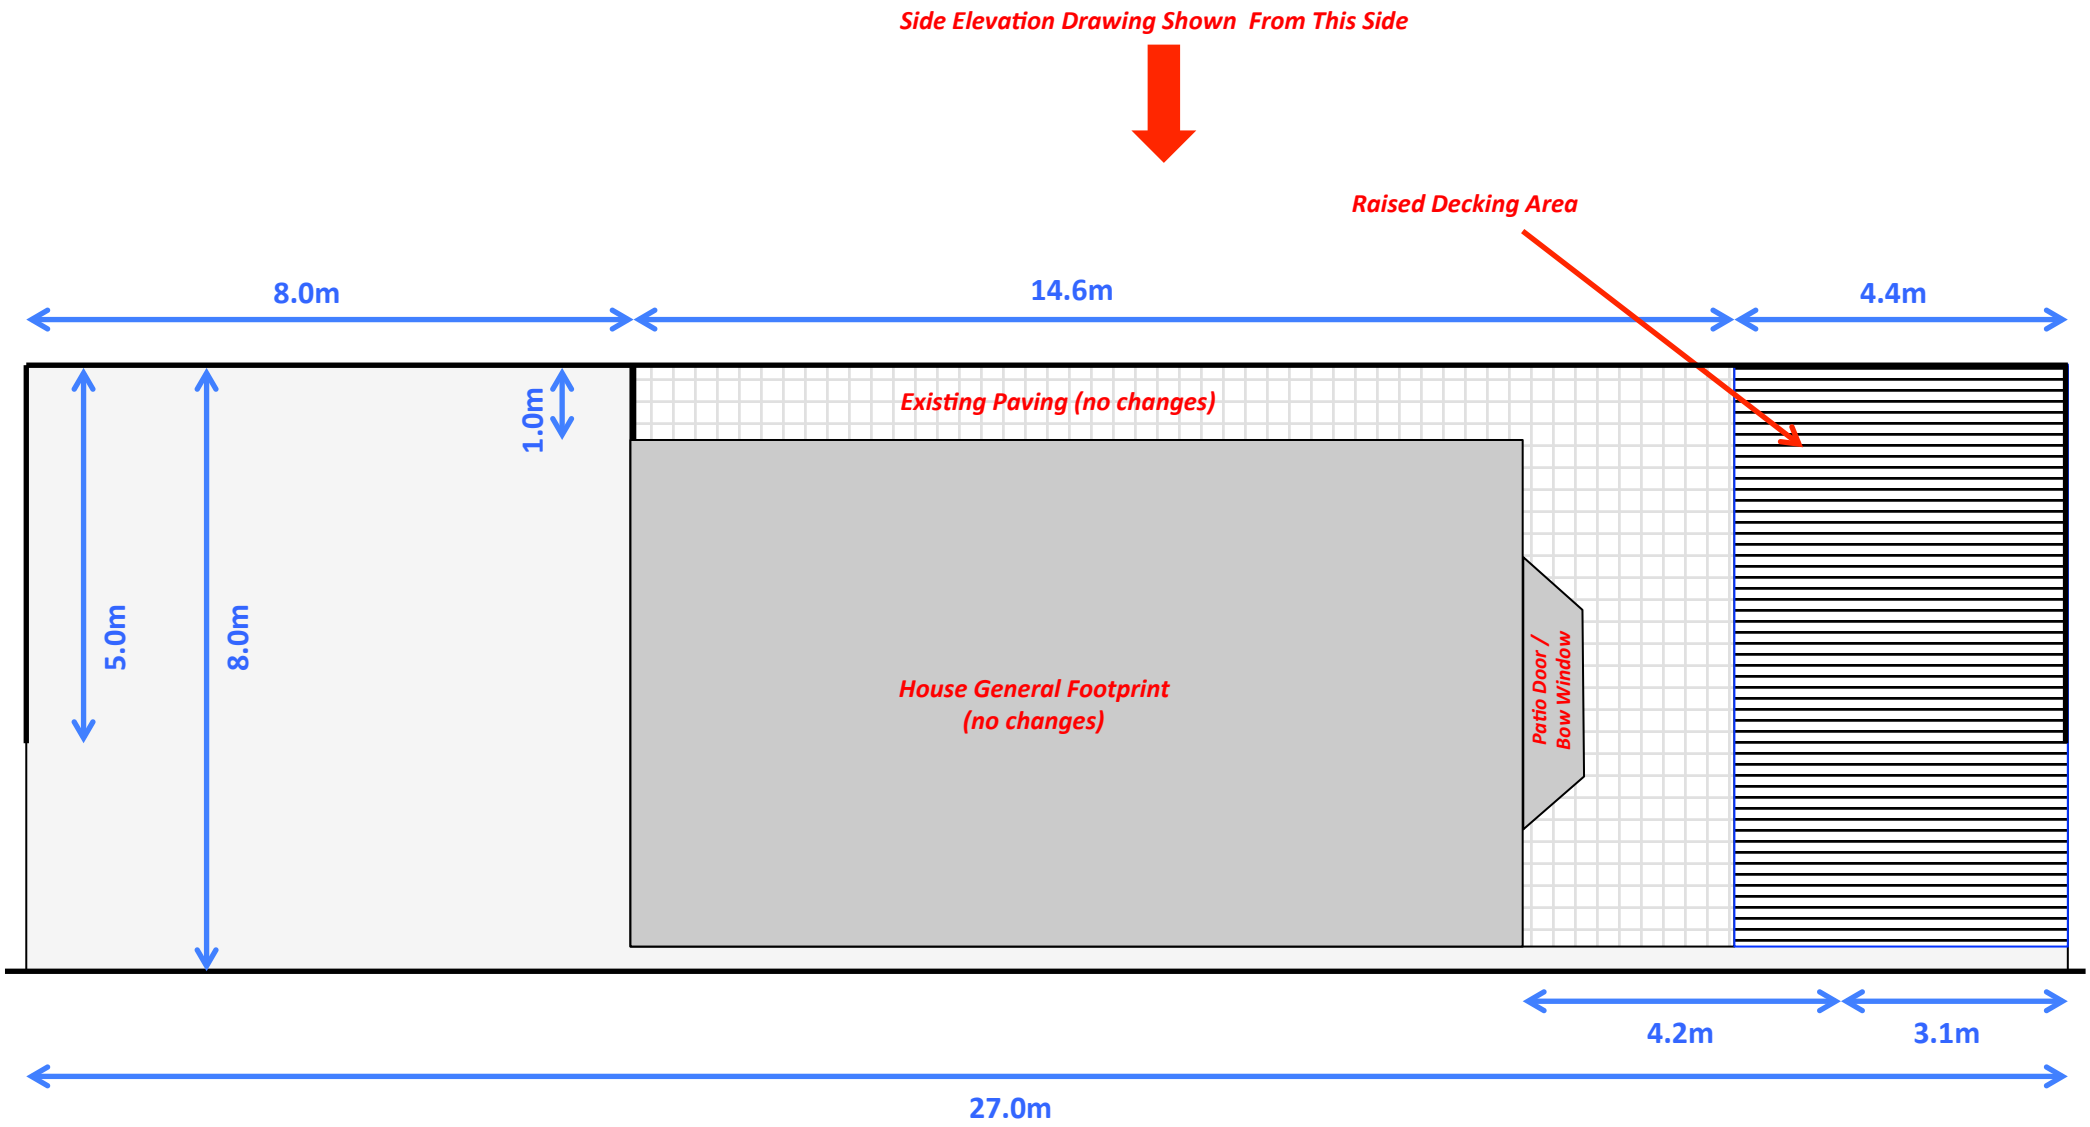


*Note existing garden sheds not shown for clarity*