

new dry stone wall

new dry stone wall non-retaining:

full dry stone wall with half round capping
where wall is low and not retaining ground
or block wall
design facing with natural dry stone veneer
mortared to face of block with no mortar
showing.
wall heights vary.

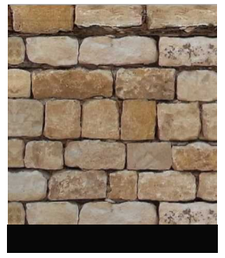

visiable face of retaining walls.
height vary. see drawing AL
134 for details

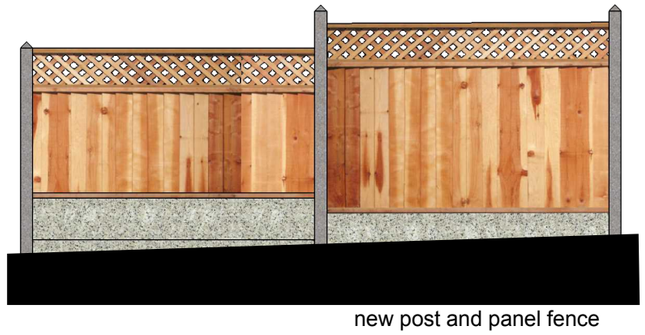

new post and panel fence

new post and panel fence:

proprietary concrete post and treated
timber panel fence with concrete gravel
boards at base.gravel boards doubled up
where necessary
fence to be max 2m high.



new post and rail fence

new post and rail fence:

treated timber post and rail fence
to be max 1.2m high.

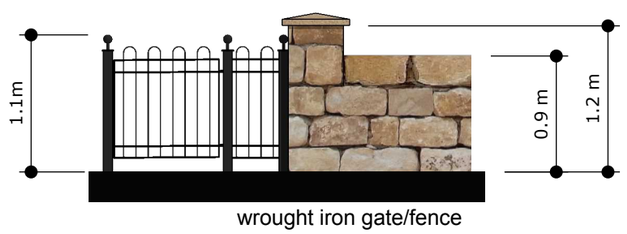

wrought iron gate/fence

new wrought iron gate and fence:

wrought iron front/rear entrance gate.
gate occurs standing alone between
walls, stone posts or within a run of
wrought iron hoop topped fence

Rev	Date	Drawn	Description
B	10/1/18	ST	reference to other drawing added
A	17/3/16	ST	plot 4 and 5 indicitive wall heights shown

ctd architects

Clerk Bank House
Clerk Bank
LEEK
Staffordshire
ST13 5HE

t : 01538 373477
f : 01538 386503
e : info@ctdarchitects.co.uk
w : www.ctdarchitects.co.uk

ctd architects © 2017

- This drawing is copyright.
- All dimensions to be checked on site before proceeding.
- Contractor must notify the architect of any discrepancies before proceeding.
- Contractor to check/adjust dimensions of new work to suit existing conditions. Do not assume existing structure or details are plumb, square or level.
- All drawings to be read in conjunction with all other consultants drawings and specs.

Client: Bernel Limited

Project: Land off Sugar Street
Rushton Spencer

Status: PLANNING

Title: Boundary treatments

Scale: NTS | Size: A3 | Drawn: SAT | Chk'd: PR | Date: Dec 2015

Job No.: 1773 | Drawing No.: AL 151 | Rev.: B