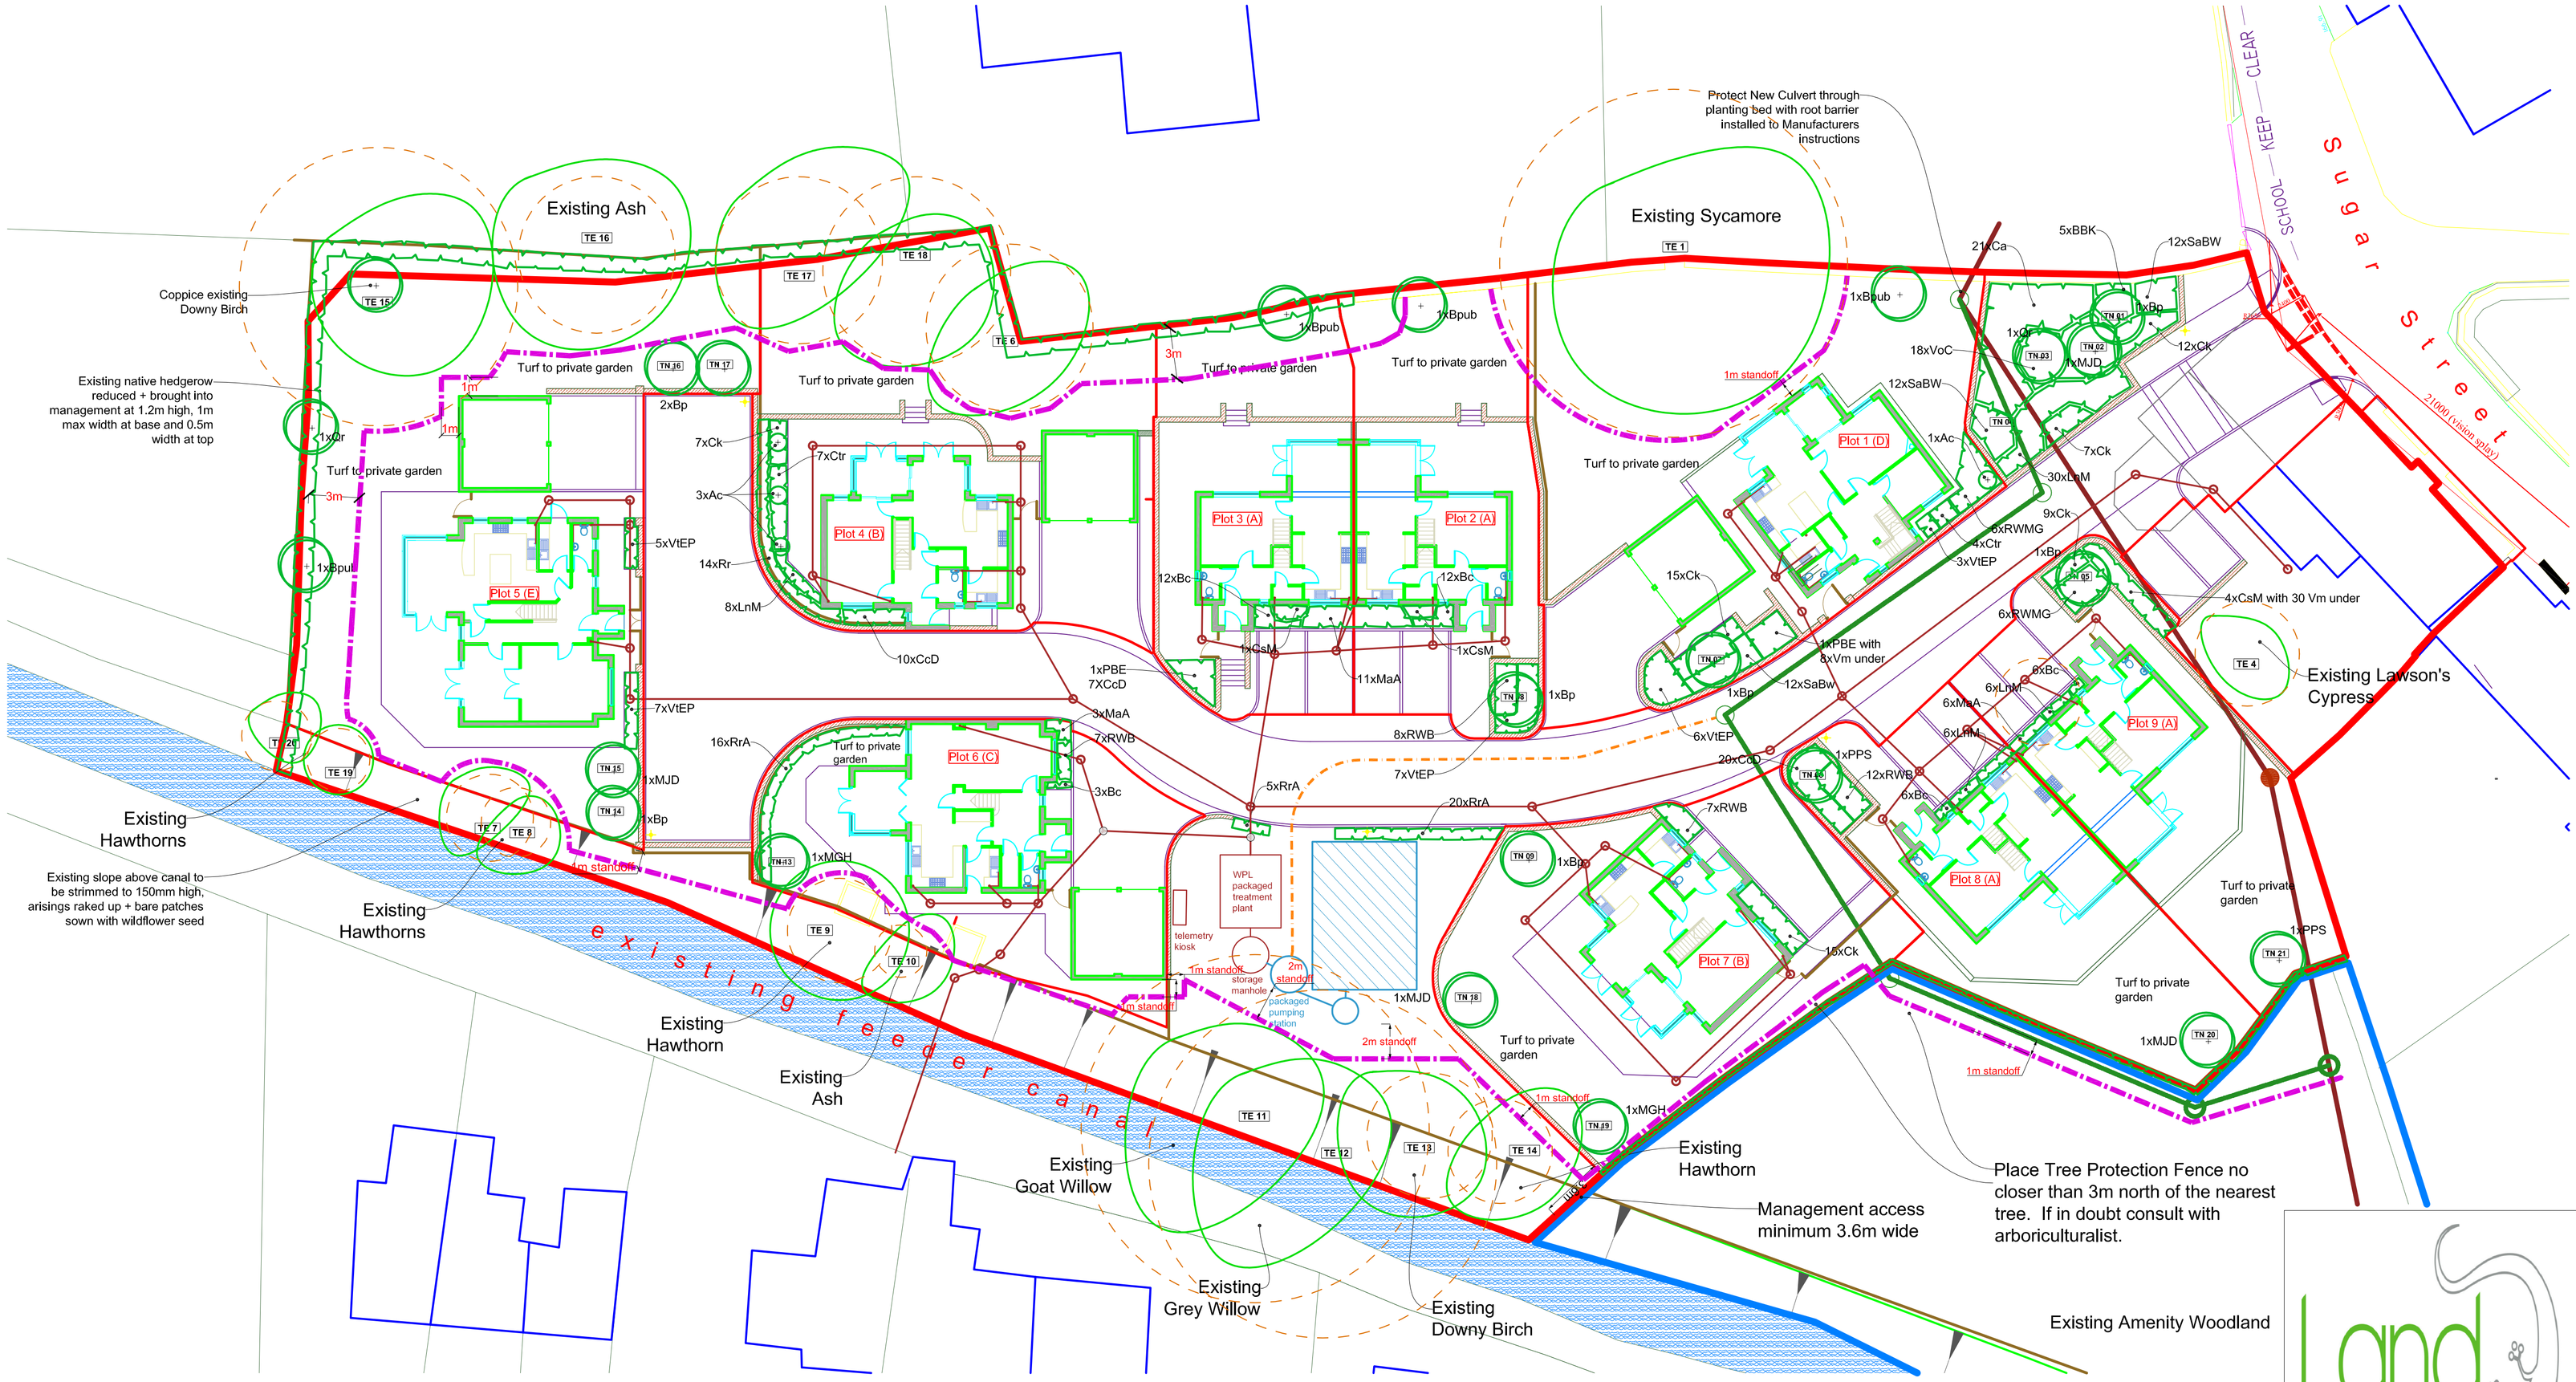


Tree Protection Plan 1:200

N

To be read in conjunction with the original Tree Survey + Assessment report 2012 and letter report of 2.1.2018 together with Ctd Architects' Site Plan 1773. AL105 Rev F

Scale Bar

0m 5m 10m 20m 50m

NOTE:

- All tree surgery and related works to be undertaken by professionally trained and qualified arboricultural contractors using appropriate tools and protection equipment.

LANDSCAPE KEY

- Existing trees
- Rootzones to existing trees
- New and existing managed Hedgerow
- New Trees
- Shrub Planting
- Tree Protection Fence to BS5837

Land Lizard

CLIENT:	Bernel Limited
SITE:	Land off Sugar Street, Rushton Spencer
PROJECT:	Proposed Residential Development
TITLE:	Tree Protection Plan based on Ctd Architects' Site Plan 1773. AL105 Rev F
SCALE:	1:200 @ A1
DRWG No:	LL53.1.02 Rev A

Revision A: Jan 18
Alteration to site layout including drainage around Plots 4 & 5 and public amenity areas.