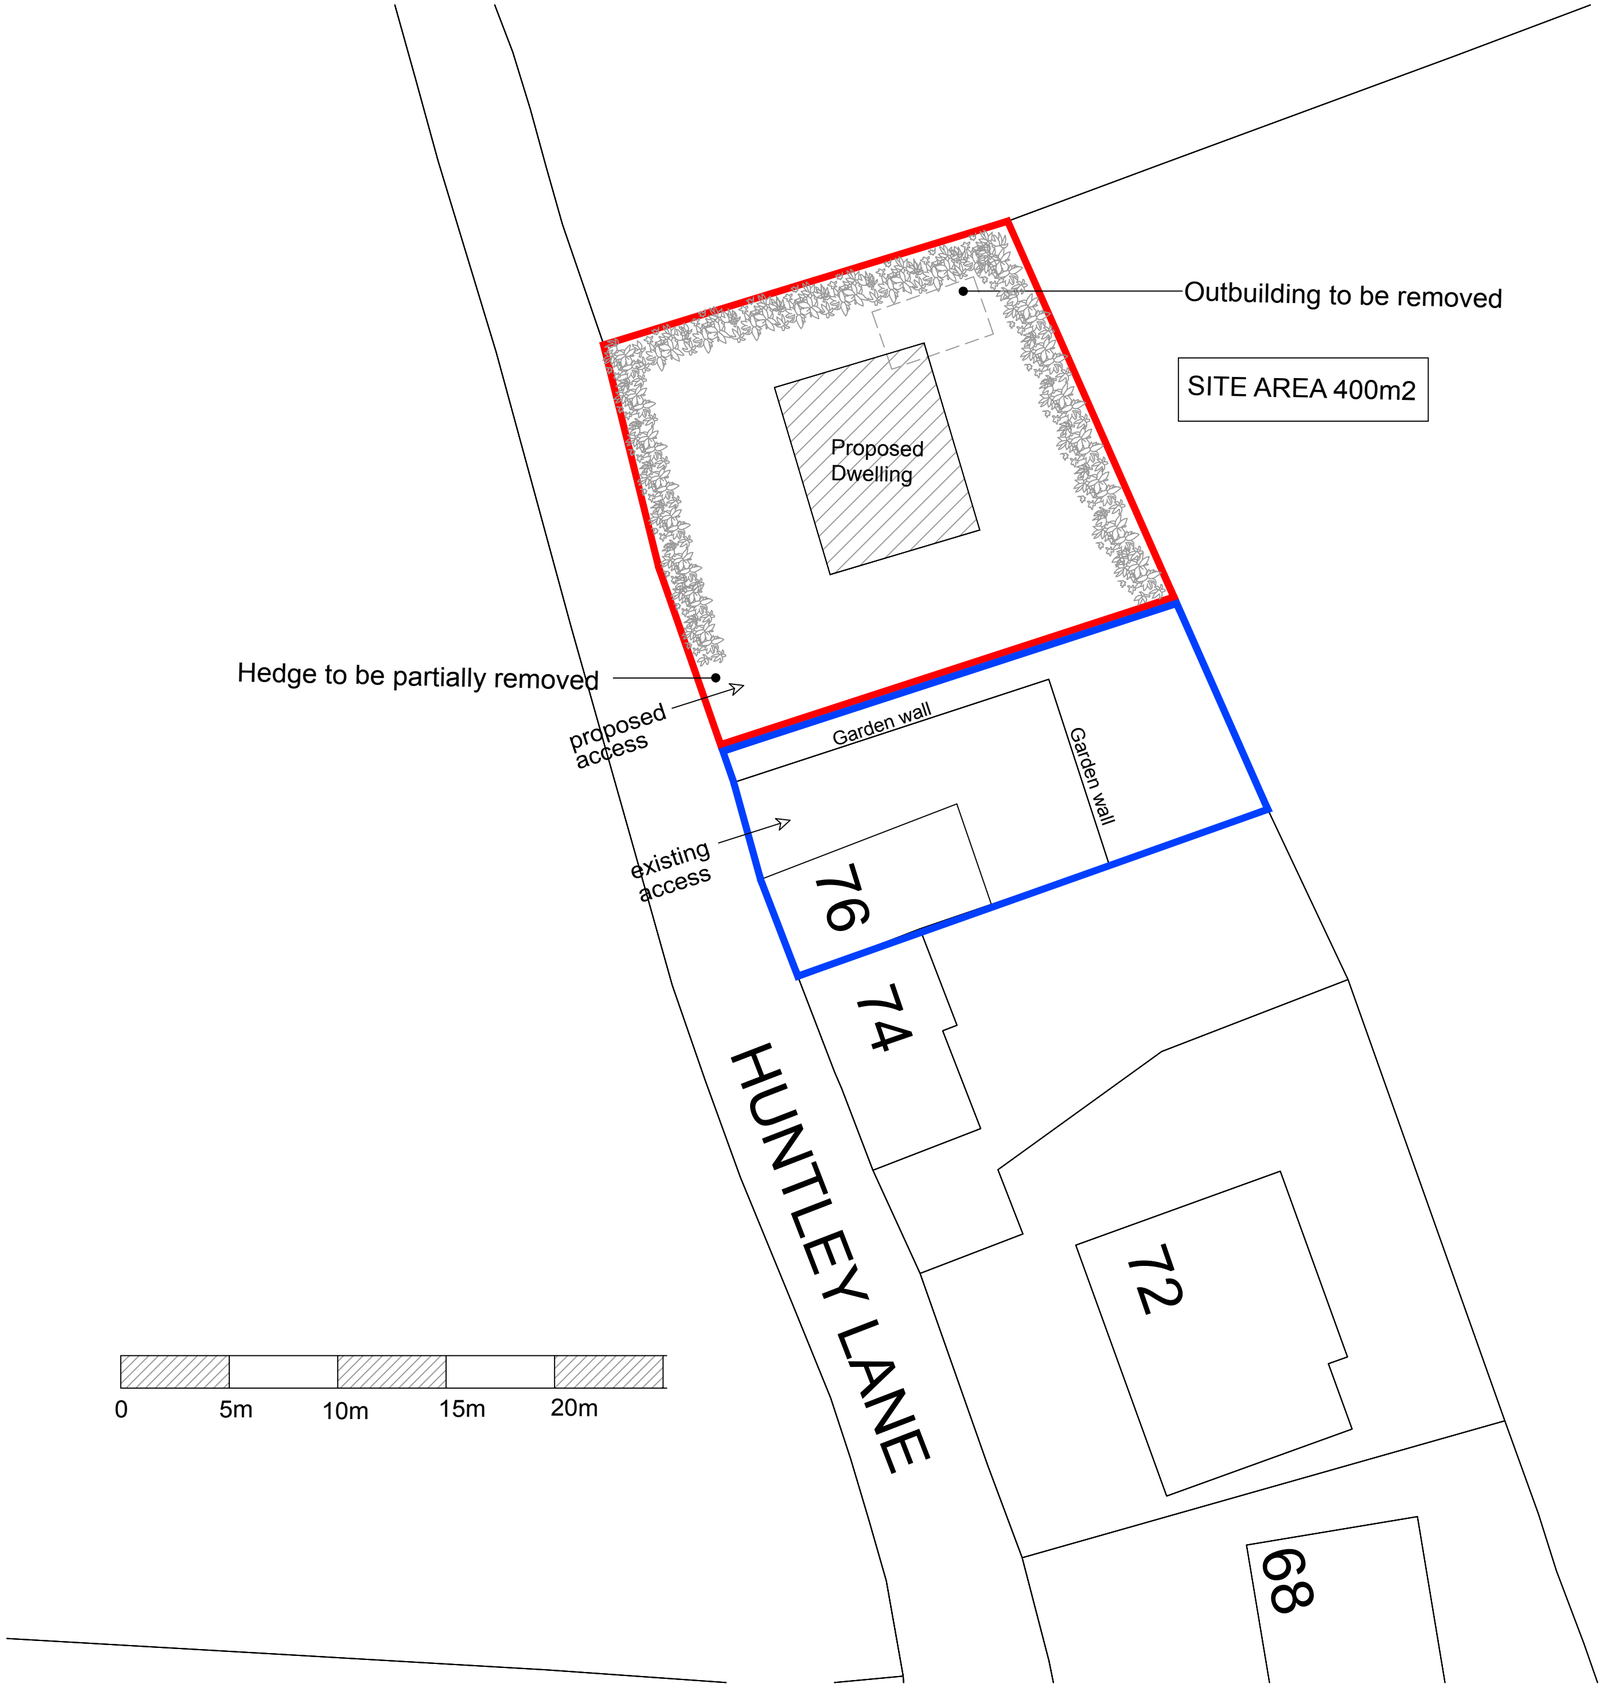



FOREFRONT
DEVELOPMENT CONSULTING
4 Ridge House, Ridge House Drive, Festival Park, S-O-T. ST1 5SJ
Office 01782 216912 WWW.FOREFRONTDC.UK

CLIENT

J.GOODLEY / L. FOSTER

PROJECT

Outline planning application for a detached dwelling on land at 76 Huntley Lane, Cheadle, Staffs. ST10 1UA

TITLE

Proposed Block Plan
OS Licence No - 0100031673

SCALE	DRAWN
1:200 @ A2	ATG
DRG NO.	DATE
18-102-03	26 / 01 / 18

REV.	DESCRIPTION	DATE

The contents of this drawing are the copyright of Forefront Development Consulting