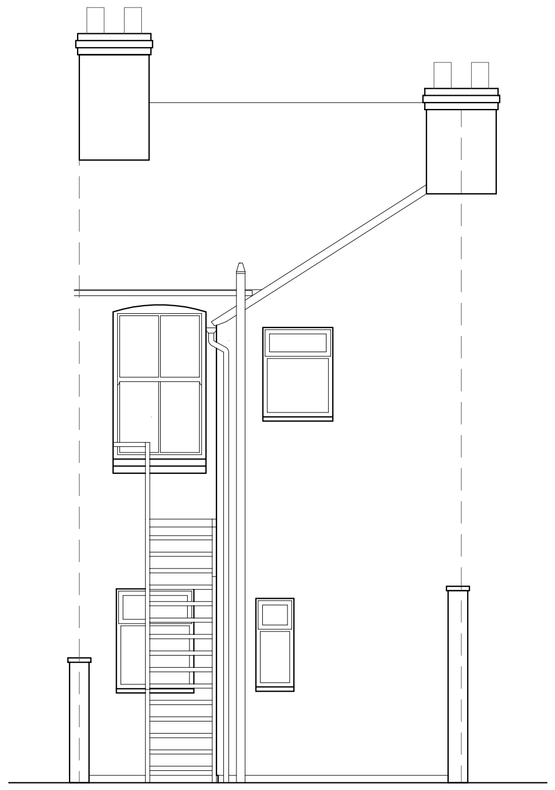

FRONT ELEVATION 1:50

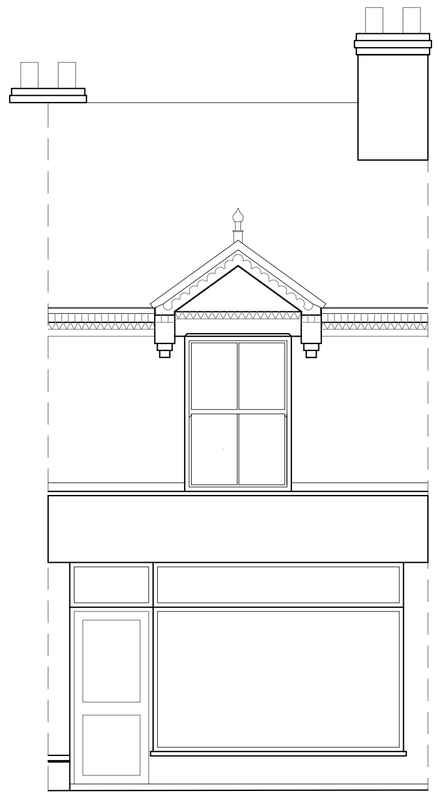

REAR ELEVATION 1:50

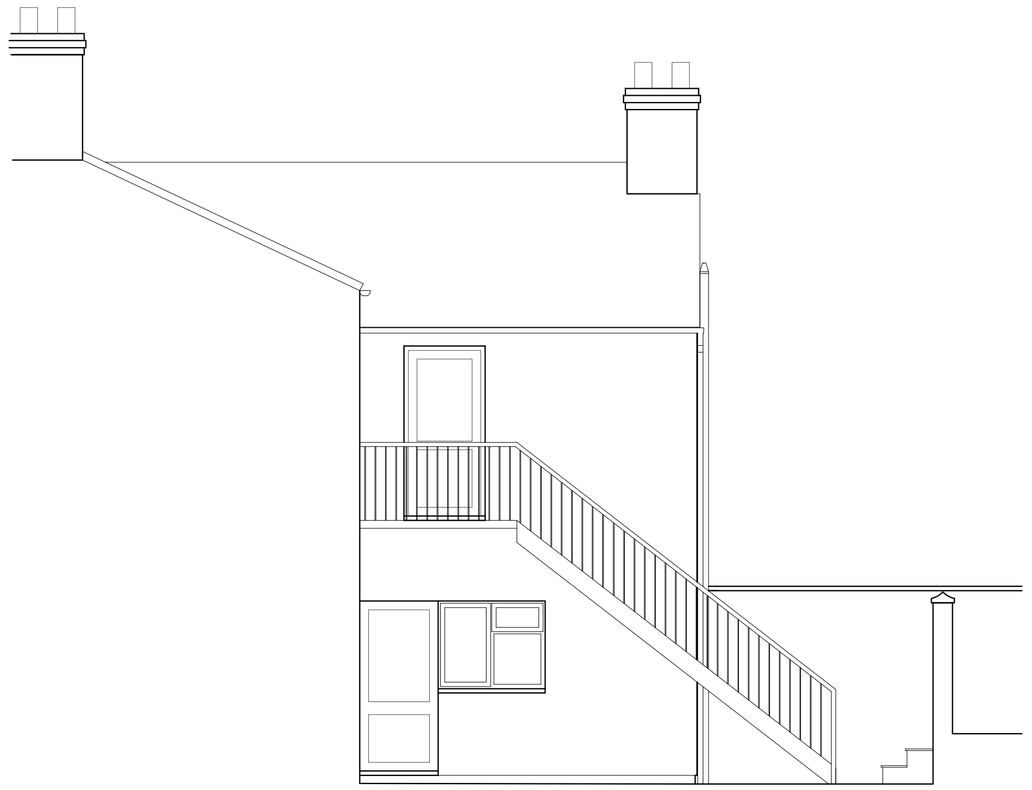

SIDE ELEVATION 1:50

Copyright of this drawing is vested in the Architect and it must not be copied or reproduced without consent. Figured dimensions only are to be taken from this drawing. All contractors must visit the site and be responsible for taking and checking all dimensions relative to their work. Hewitt&Carr Architects Ltd are to be advised of any variation between drawings and site conditions.
CLIENTS ARE ADVISED TO CLARIFY DIMENSIONS WITH THE ARCHITECT PRIOR TO SETTING OUT AND NOT TO SCALE FROM THE DRAWING

Rev.	Drawn	Comments	Date
A	KB	Stairs added	15.01.18
B	KB	Project description changed	01.02.18

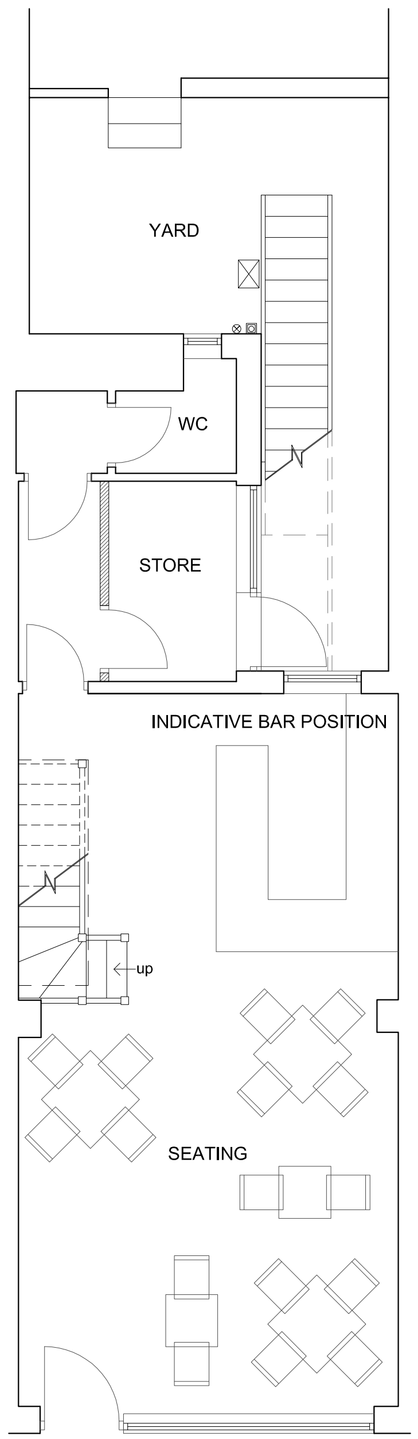

GROUND FLOOR PLAN 1:50

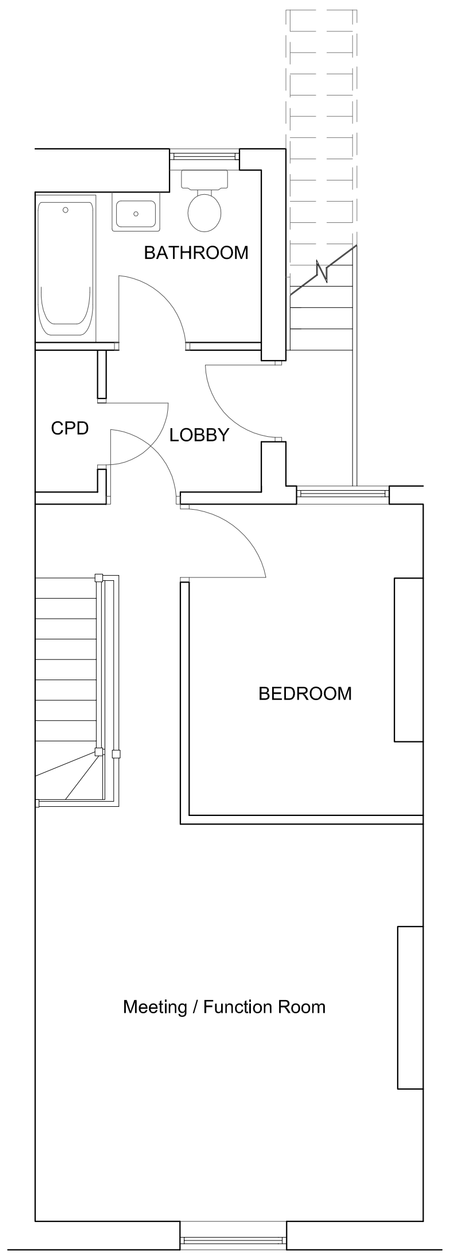

FIRST FLOOR PLAN 1:50



SITE PLAN 1:200

Hewitt&Carr Architects
A: 2-4 Cross Street I Cheadle I Staffordshire I ST10 1NP
T: 01538 756888
E: enquiries@hcarchitects.co.uk
W: www.hcarchitects.co.uk

Client
On Tap

Project
Change of use of upstairs to incorporate storage and use the front room for a meeting/ function room

Title
Proposed plans and elevations

PLANNING

Status
Scheme Design

Date Apr 2017 Drawn WJH

Scale @A1 As stated Checked

Project No 00641 Drawing No. AL(0)02 Rev B

File: Red on HERE