152 Buxton Road, Leek, ST13 6NE

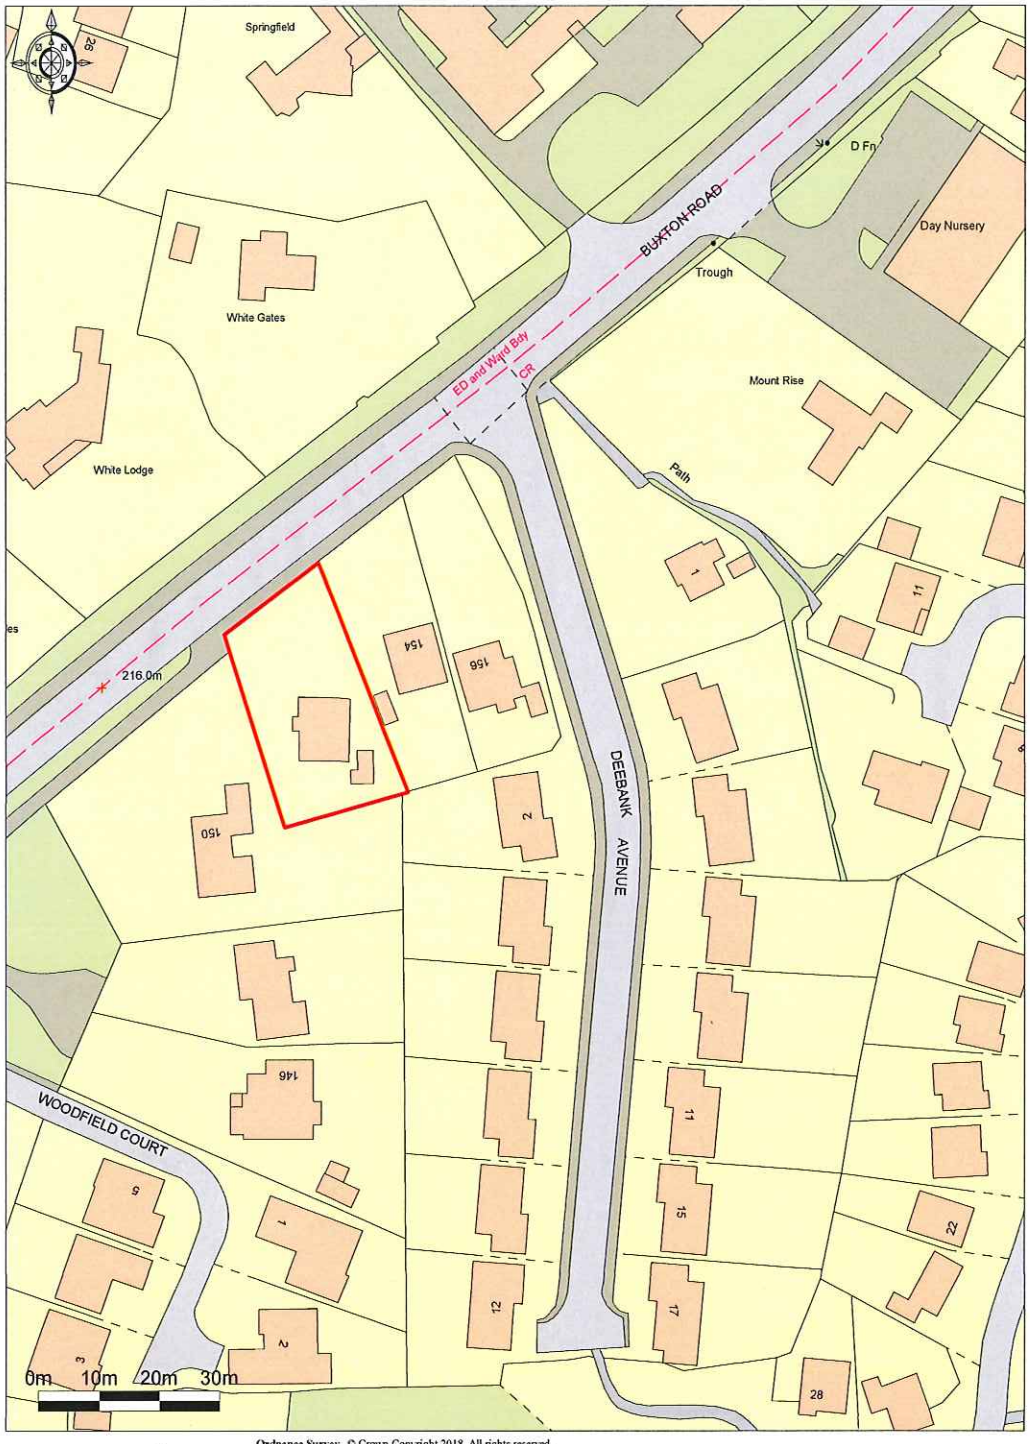

Ordnance Survey © Crown Copyright 2018. All rights reserved.
Licence number 100022432. Plotted Scale - 1:1250

Promap
LANDMARK INFORMATION GROUP