BLOCK PLAN 1:200

Ordnance Survey (c) Crown Copyright 2018. All rights reserved. Licence number 100022432

0 5 10metres

Scale Bar 1:200 on A3 Sheet

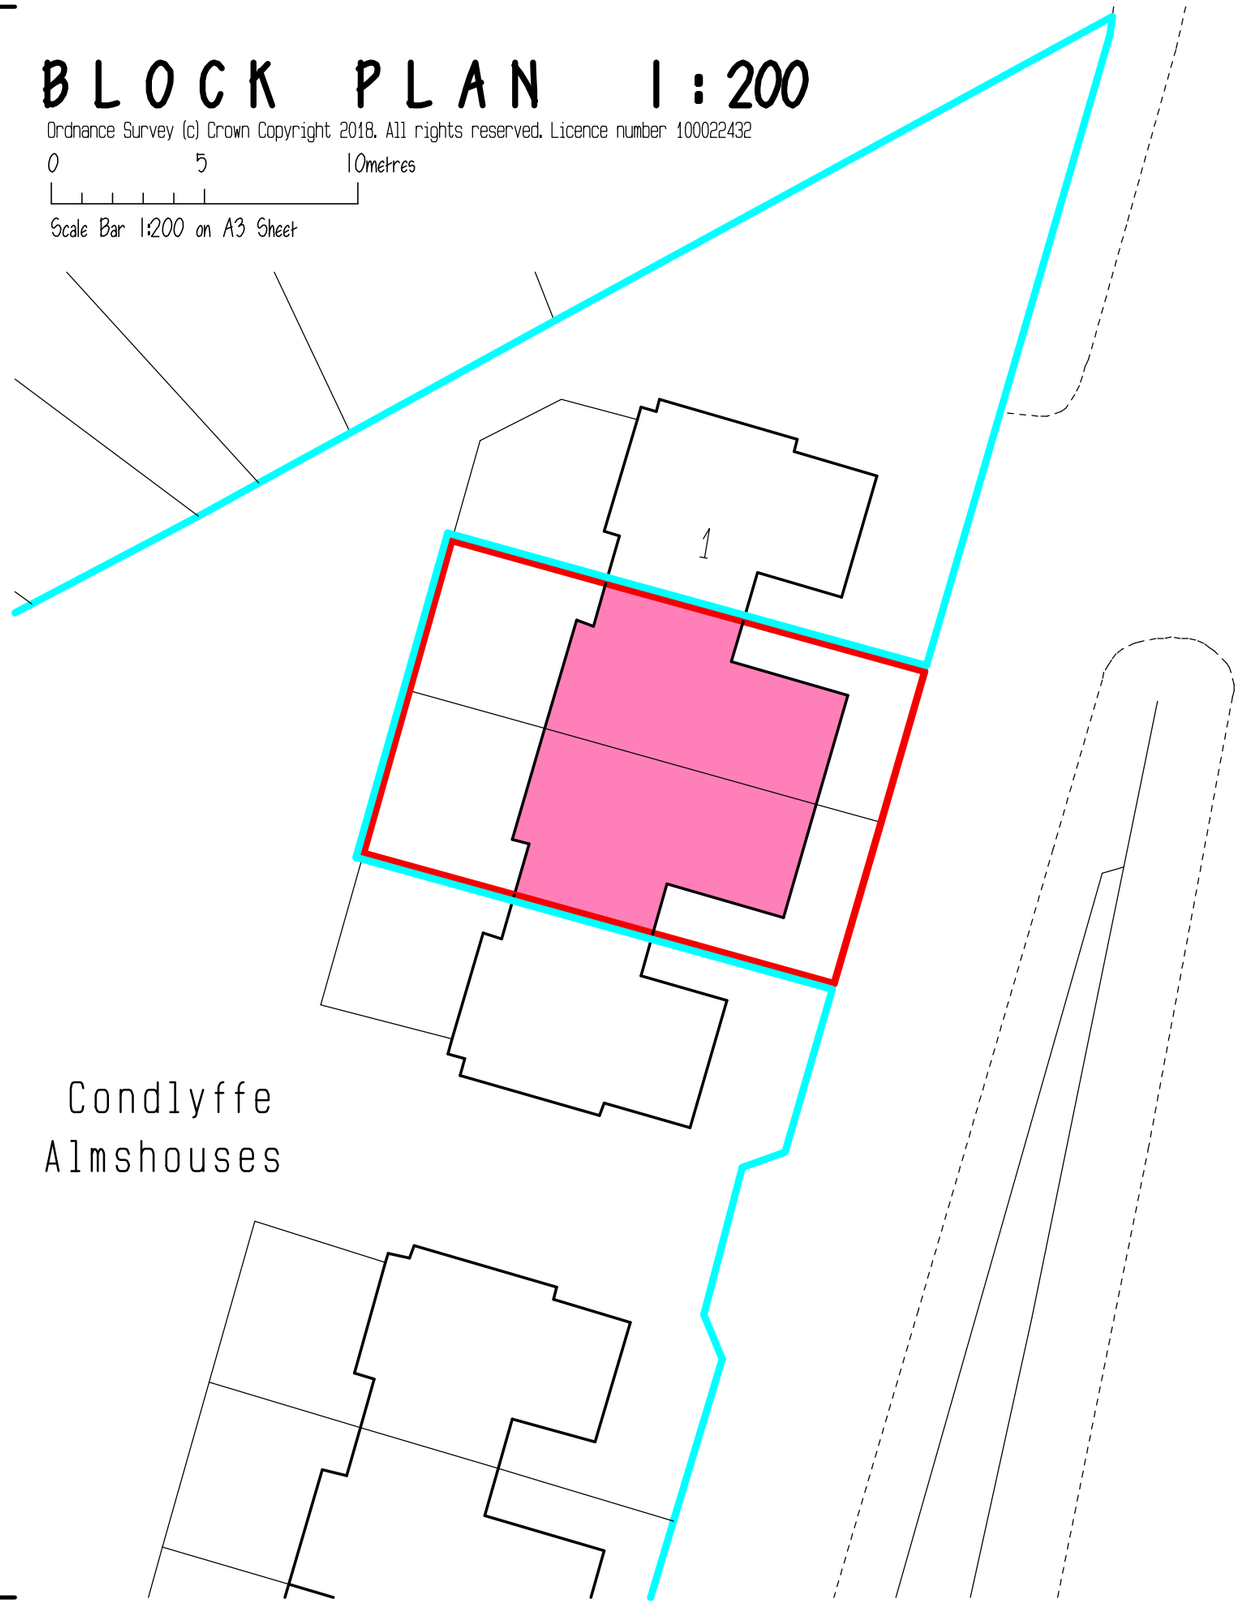

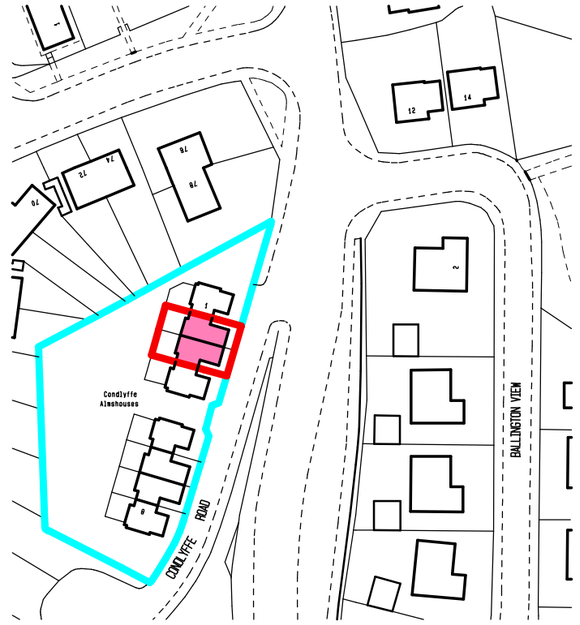

LOCATION PLAN 1:1250

0 10 20 30 40 50metres

Scale Bar 1:1250 on A3 Sheet

RICS
The mark of
property professionalism worldwide

RLM ASSOCIATES

JOB	2/3, CONDLYFFE ROAD, LEEK.
CLIENT	CONDLYFFE CHARITY.
DRAWING	BLOCK AND LOCATION PLANS.
DATE	January 2018.
SCALE	1:200, 1:1250.
DRWG No.	RLM871/3.
REVISION	