EXISTING
ROOF PLAN

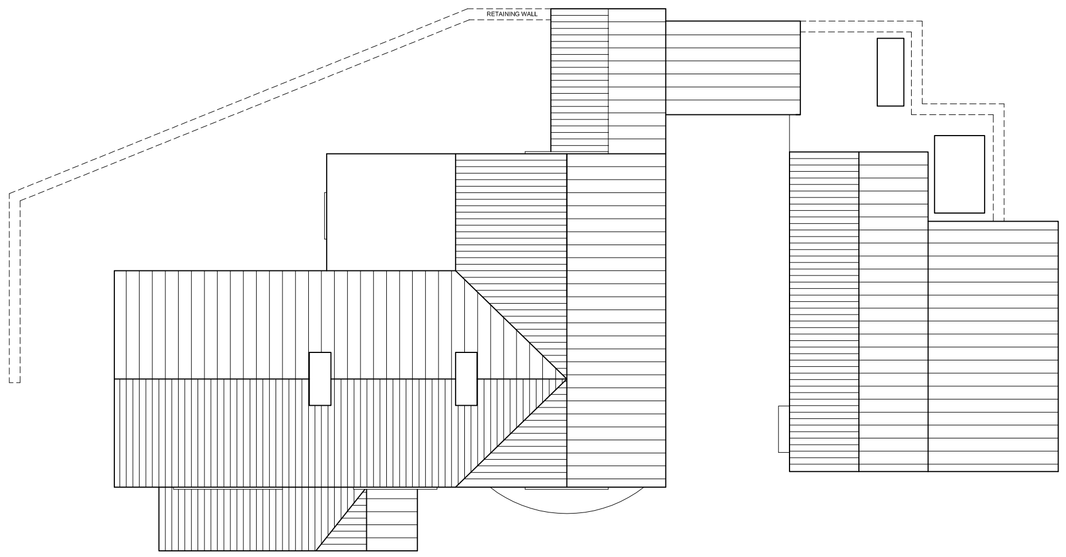

EXISTING FIRST
FLOOR PLAN

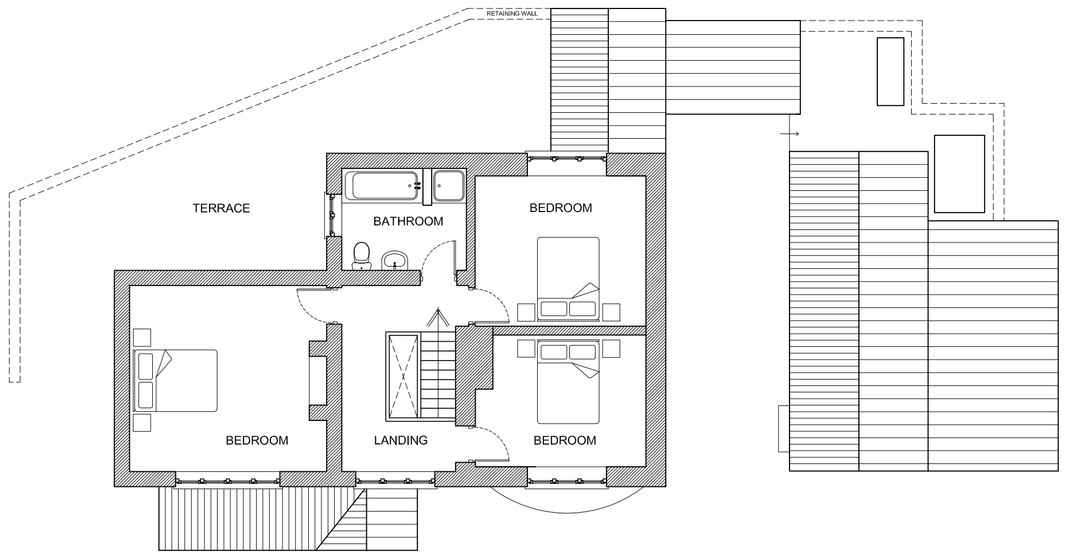

EXISTING GROUND
FLOOR PLAN

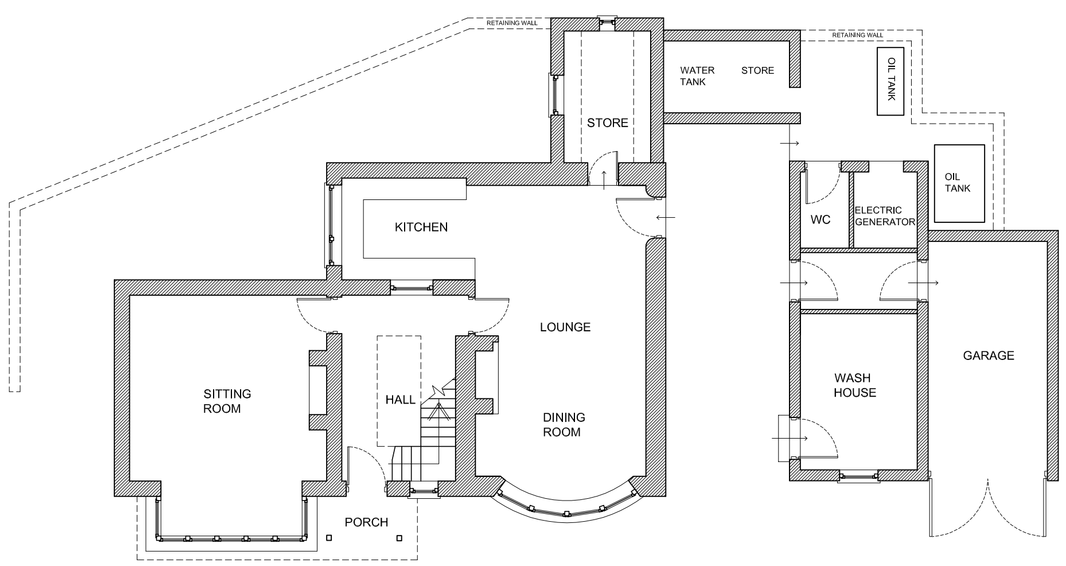



FRONT ELEVATION

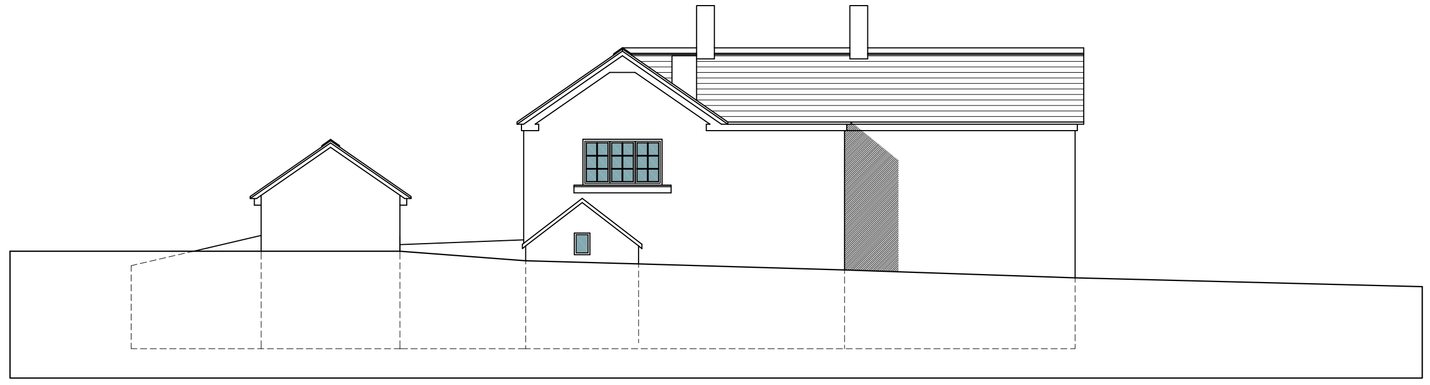

REAR ELEVATION



SIDE ELEVATION

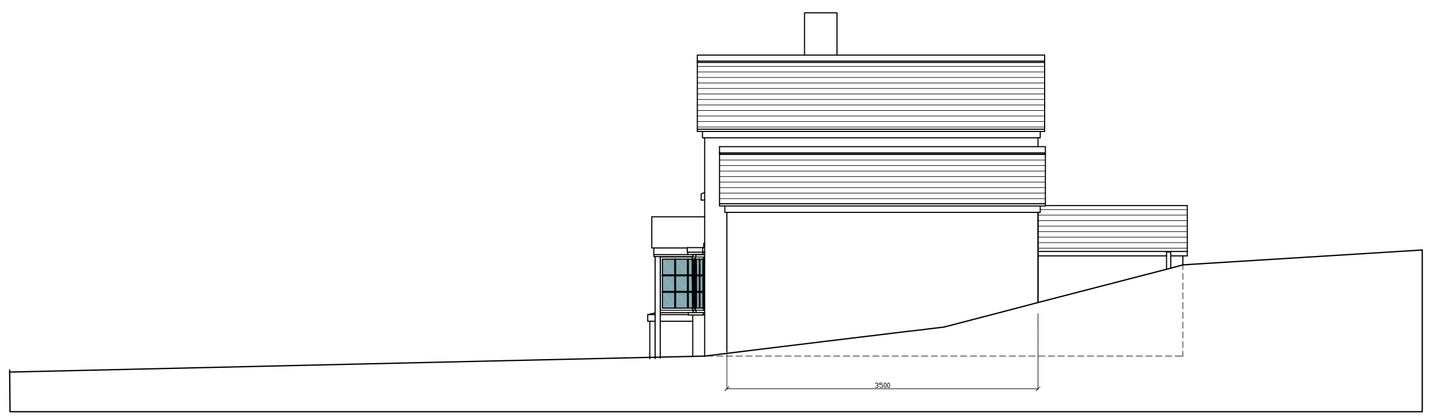

SIDE ELEVATION

Existing Plans and Elevations

Mill House
Congleton
Cheshire
CW12 3QQ

1:100 @ A1
Jan 2018

north