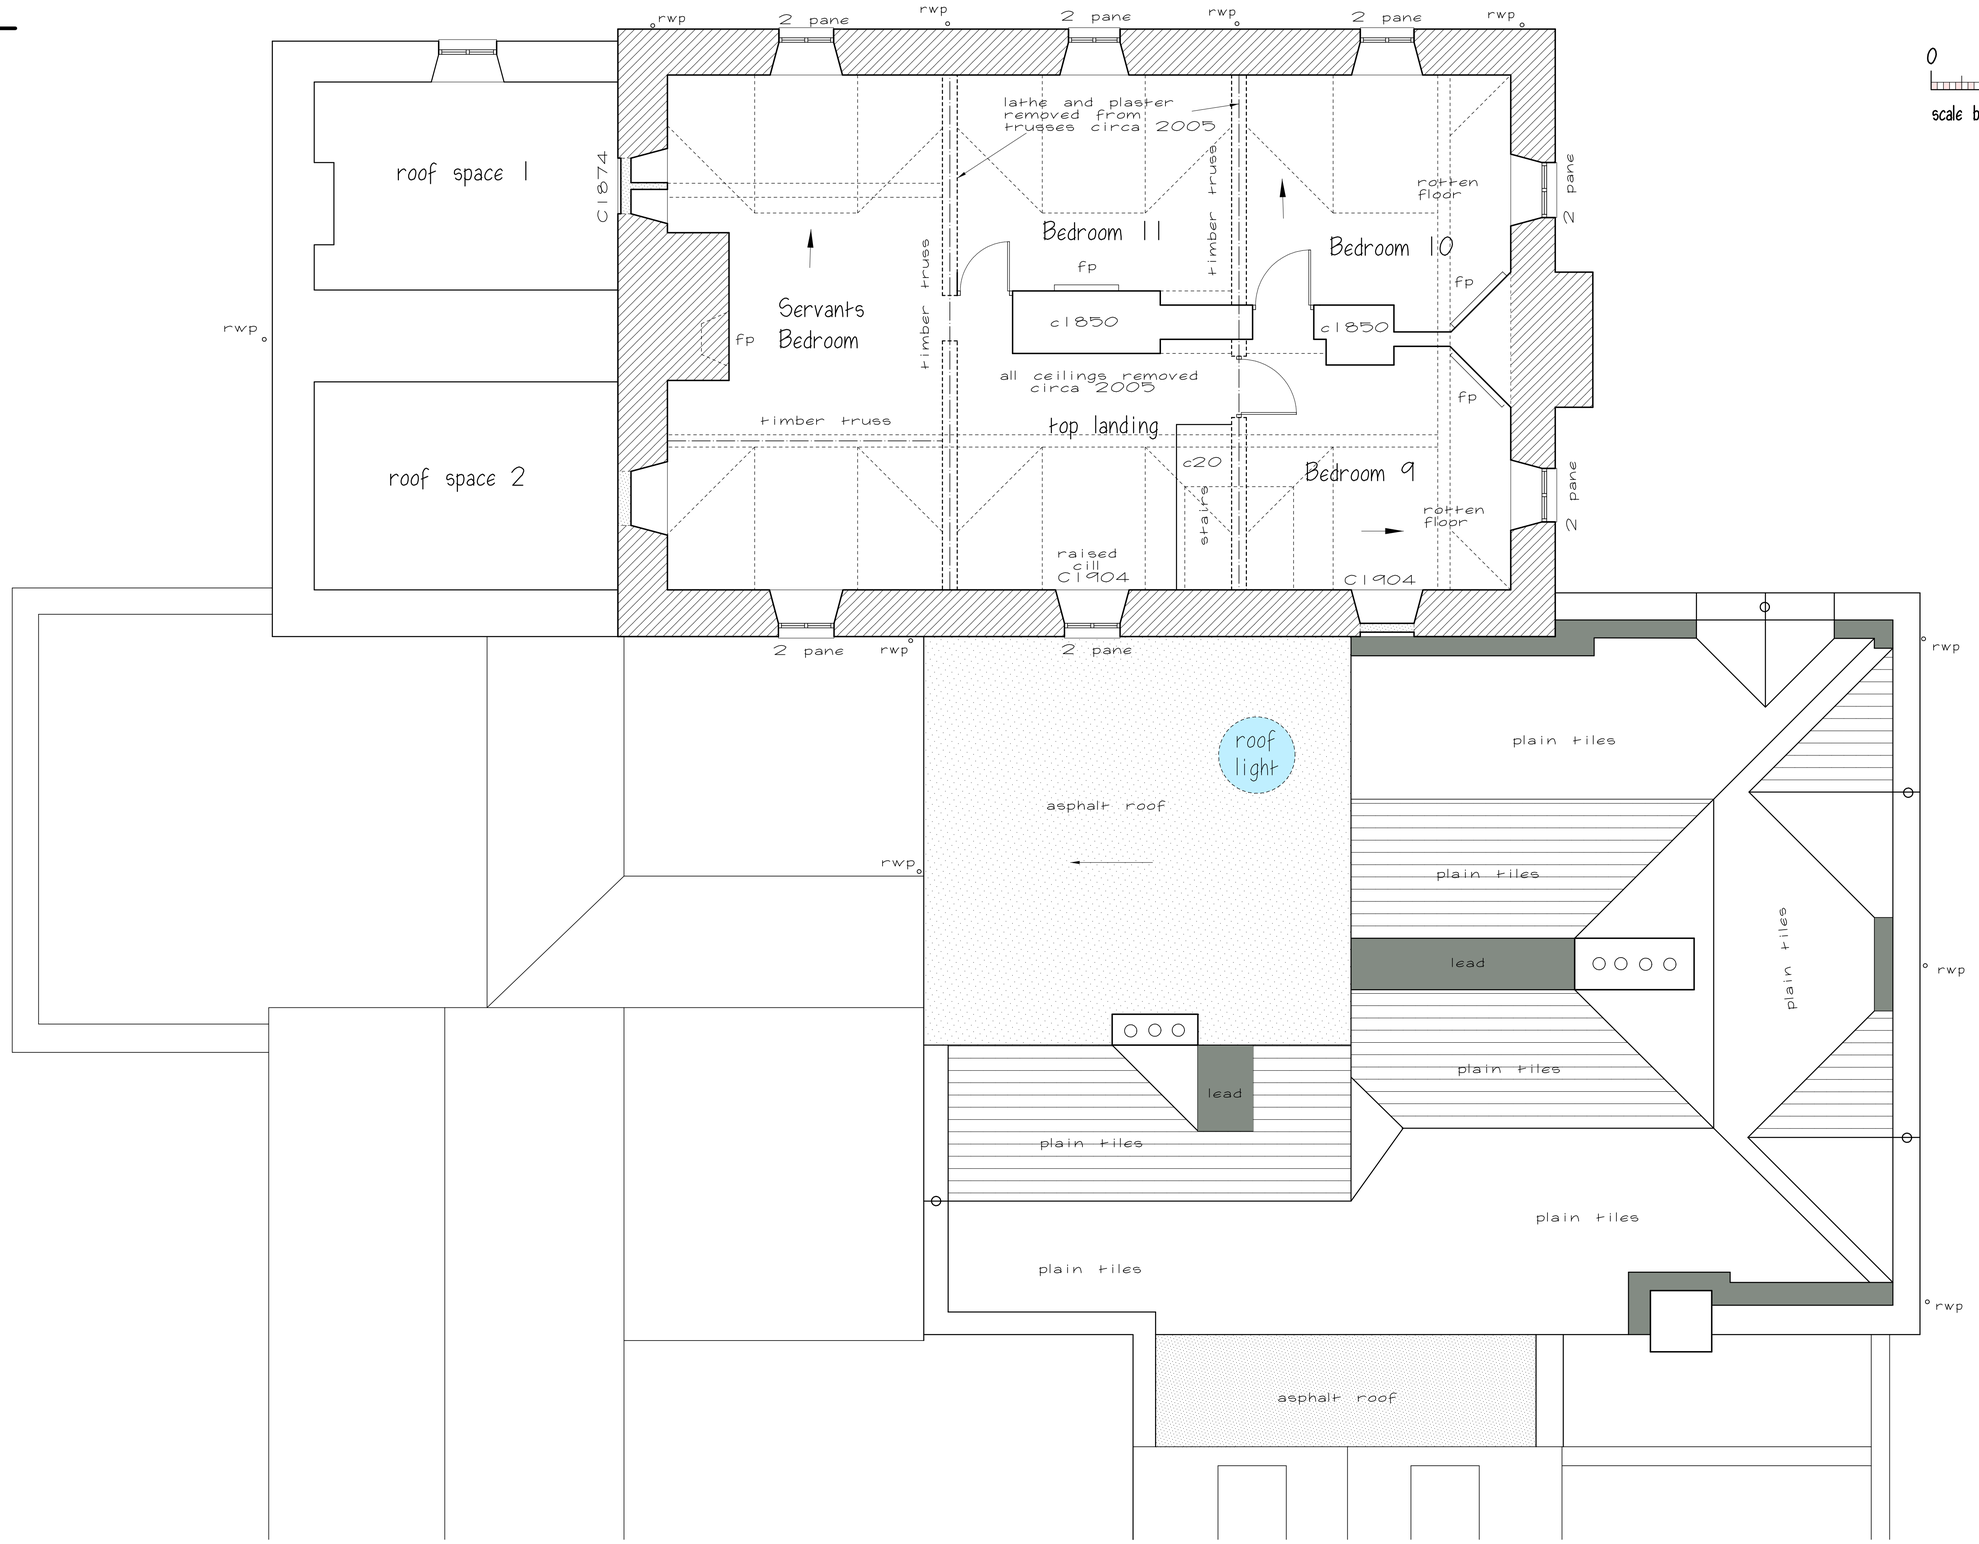

0 1 2 3 4 5metres

scale bar @ 1:50 on A1 Sheet

ATTIC FLOOR/ PART ROOF PLAN

RICS The mark of property professionalism worldwide

Clients are advised to clarify dimensions with the author prior to setting out and not to scale from the drawing. This drawing is copyright and should not be reproduced without the written consent of RLM ASSOCIATES.

RLM ASSOCIATES

JOB	SHARPCLIFFE HALL, IPSTONES.
CLIENT	Mr. P. HAMMONDS.
DRAWING	ATTIC FLOOR/ROOF PLAN AS EXISTING.
DATE	January 2018.
SCALE	1:50.
DRWG No.	RLM874/12.
REVISION	