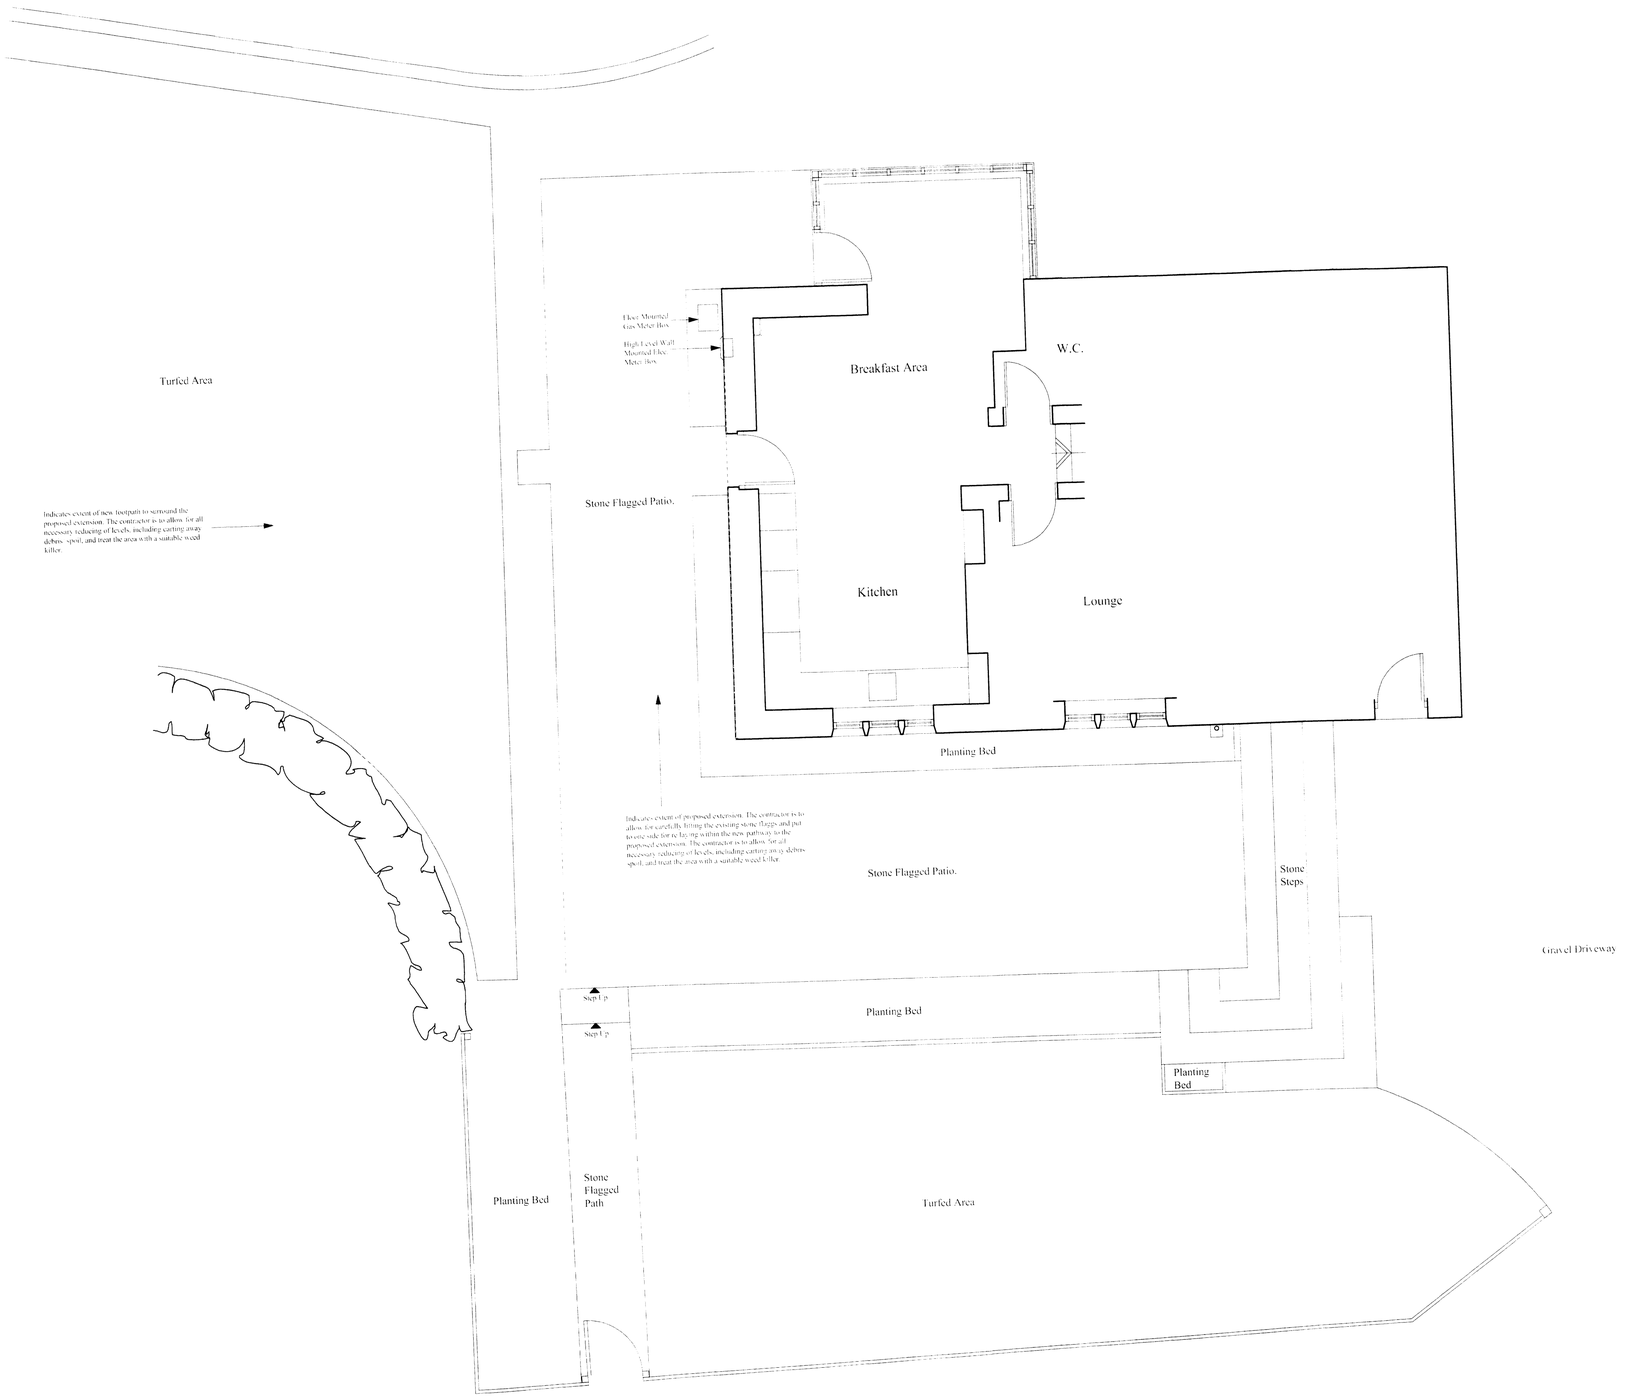

RJB

A Member of The Chartered Institute of Architectural Technologists
Unit 10C, Quays Reach, Carolina Way, Off South Langworthy Road,
Salford Quays, Salford, M50 2ZY
Tel: Fax 0161 737 8123 Mobile 07711 065526
e: mail address - md@rjbarchitecturaldesigns.com

Client
Mr M. Ball

Project
Extension to
Spite Hall
Lake Road
Rudyard

Subject
Existing Part Plan

Date	Scale	Drawn	Rev
01/10	1:50		

Drawing Number
10395/ 01

RJB Architectural Designs take no responsibility for any dimensions obtained by scaling from this drawing. If no dimension is shown the recipient must ascertain the dimension specifically from RJB Architectural Designs. Supplying this drawing in digital form is solely for convenience and no reliance may be placed on digital data. All data must be checked against hard copy. Dimensions must be checked on site. Any discrepancies must be reported to RJB Architectural Designs immediately. This drawing is copyright of RJB Architectural Designs.