PROPOSED ROOF

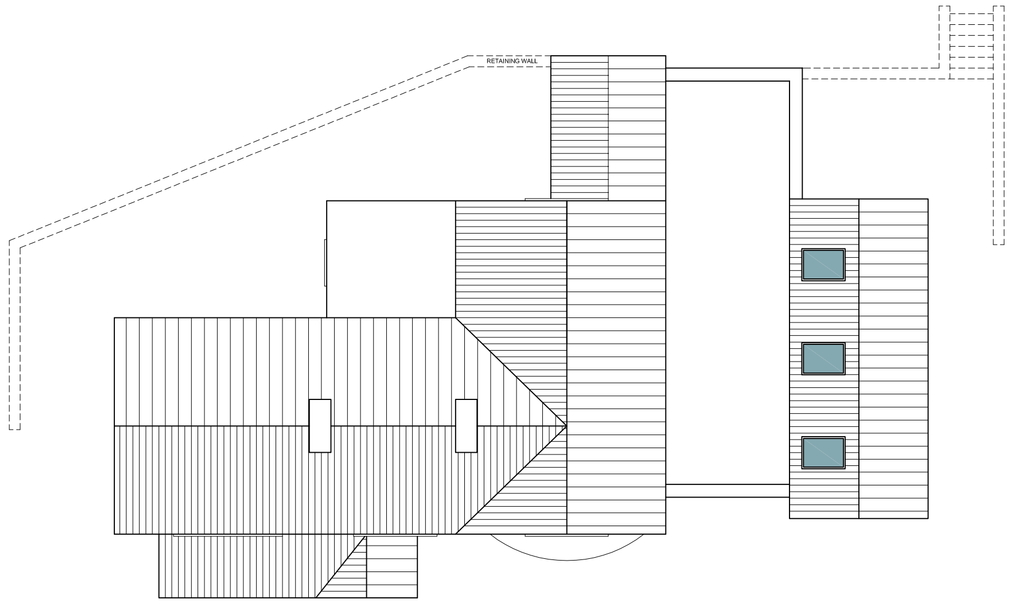

PROPOSED FIRST

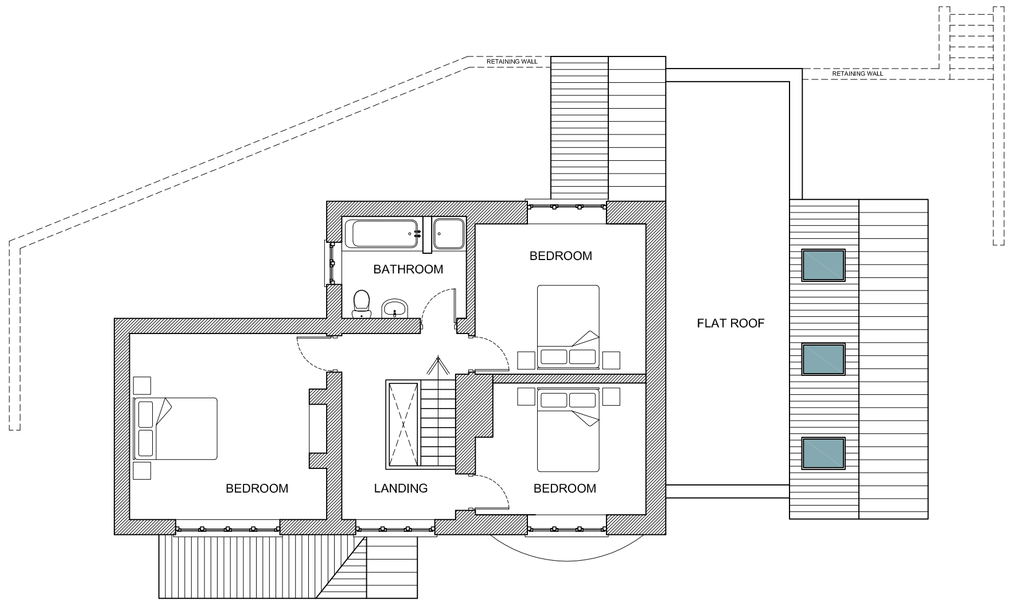

PROPOSED GROUND

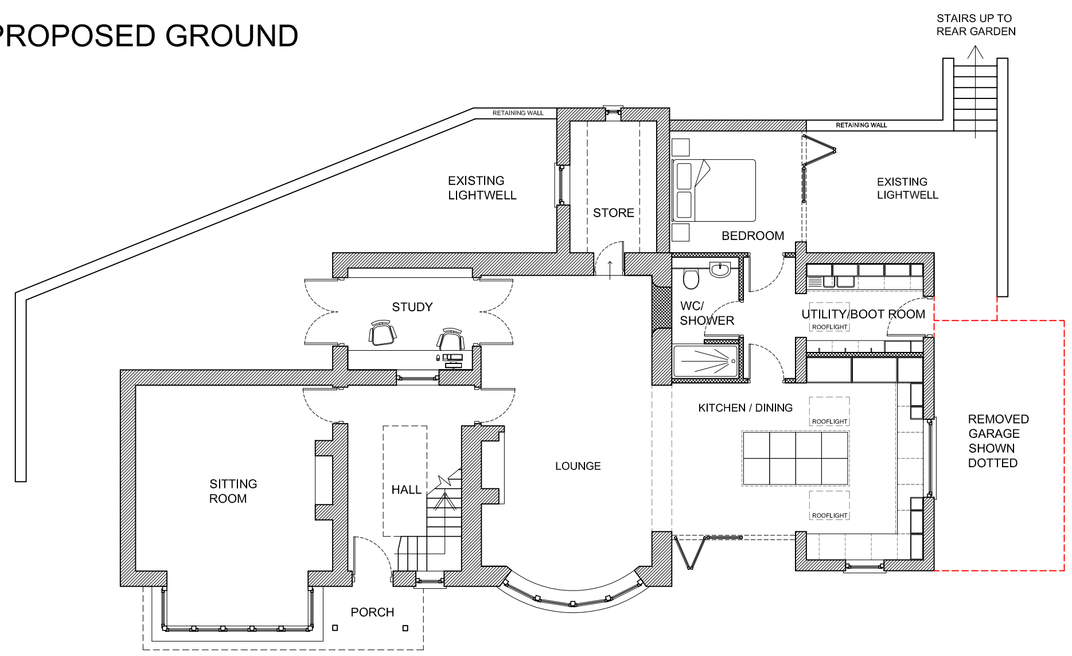



FRONT ELEVATION

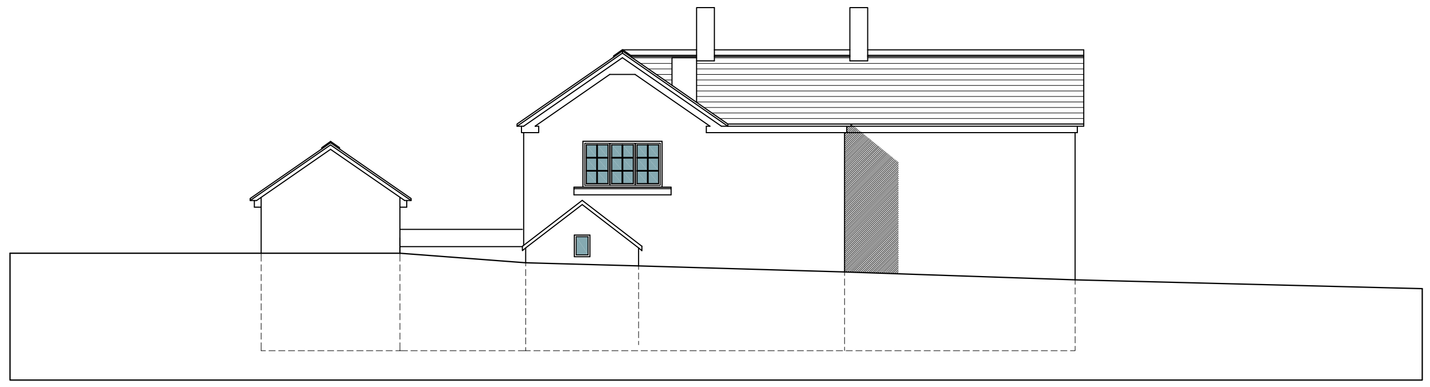

REAR ELEVATION



SIDE ELEVATION

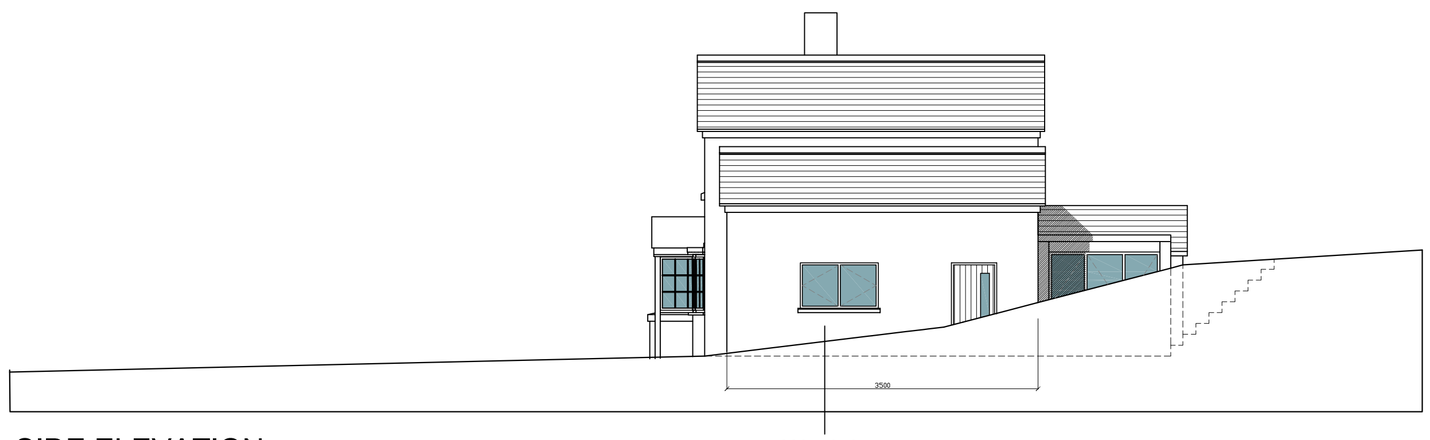

SIDE ELEVATION

Wash house rebuilt, to existing dimensions

Proposed Plans and Elevations
Integrating rebuilt wash house
Mill House
Congleton
Cheshire
CW12 3QQ

north

1:100 @ A1
Jan 2018