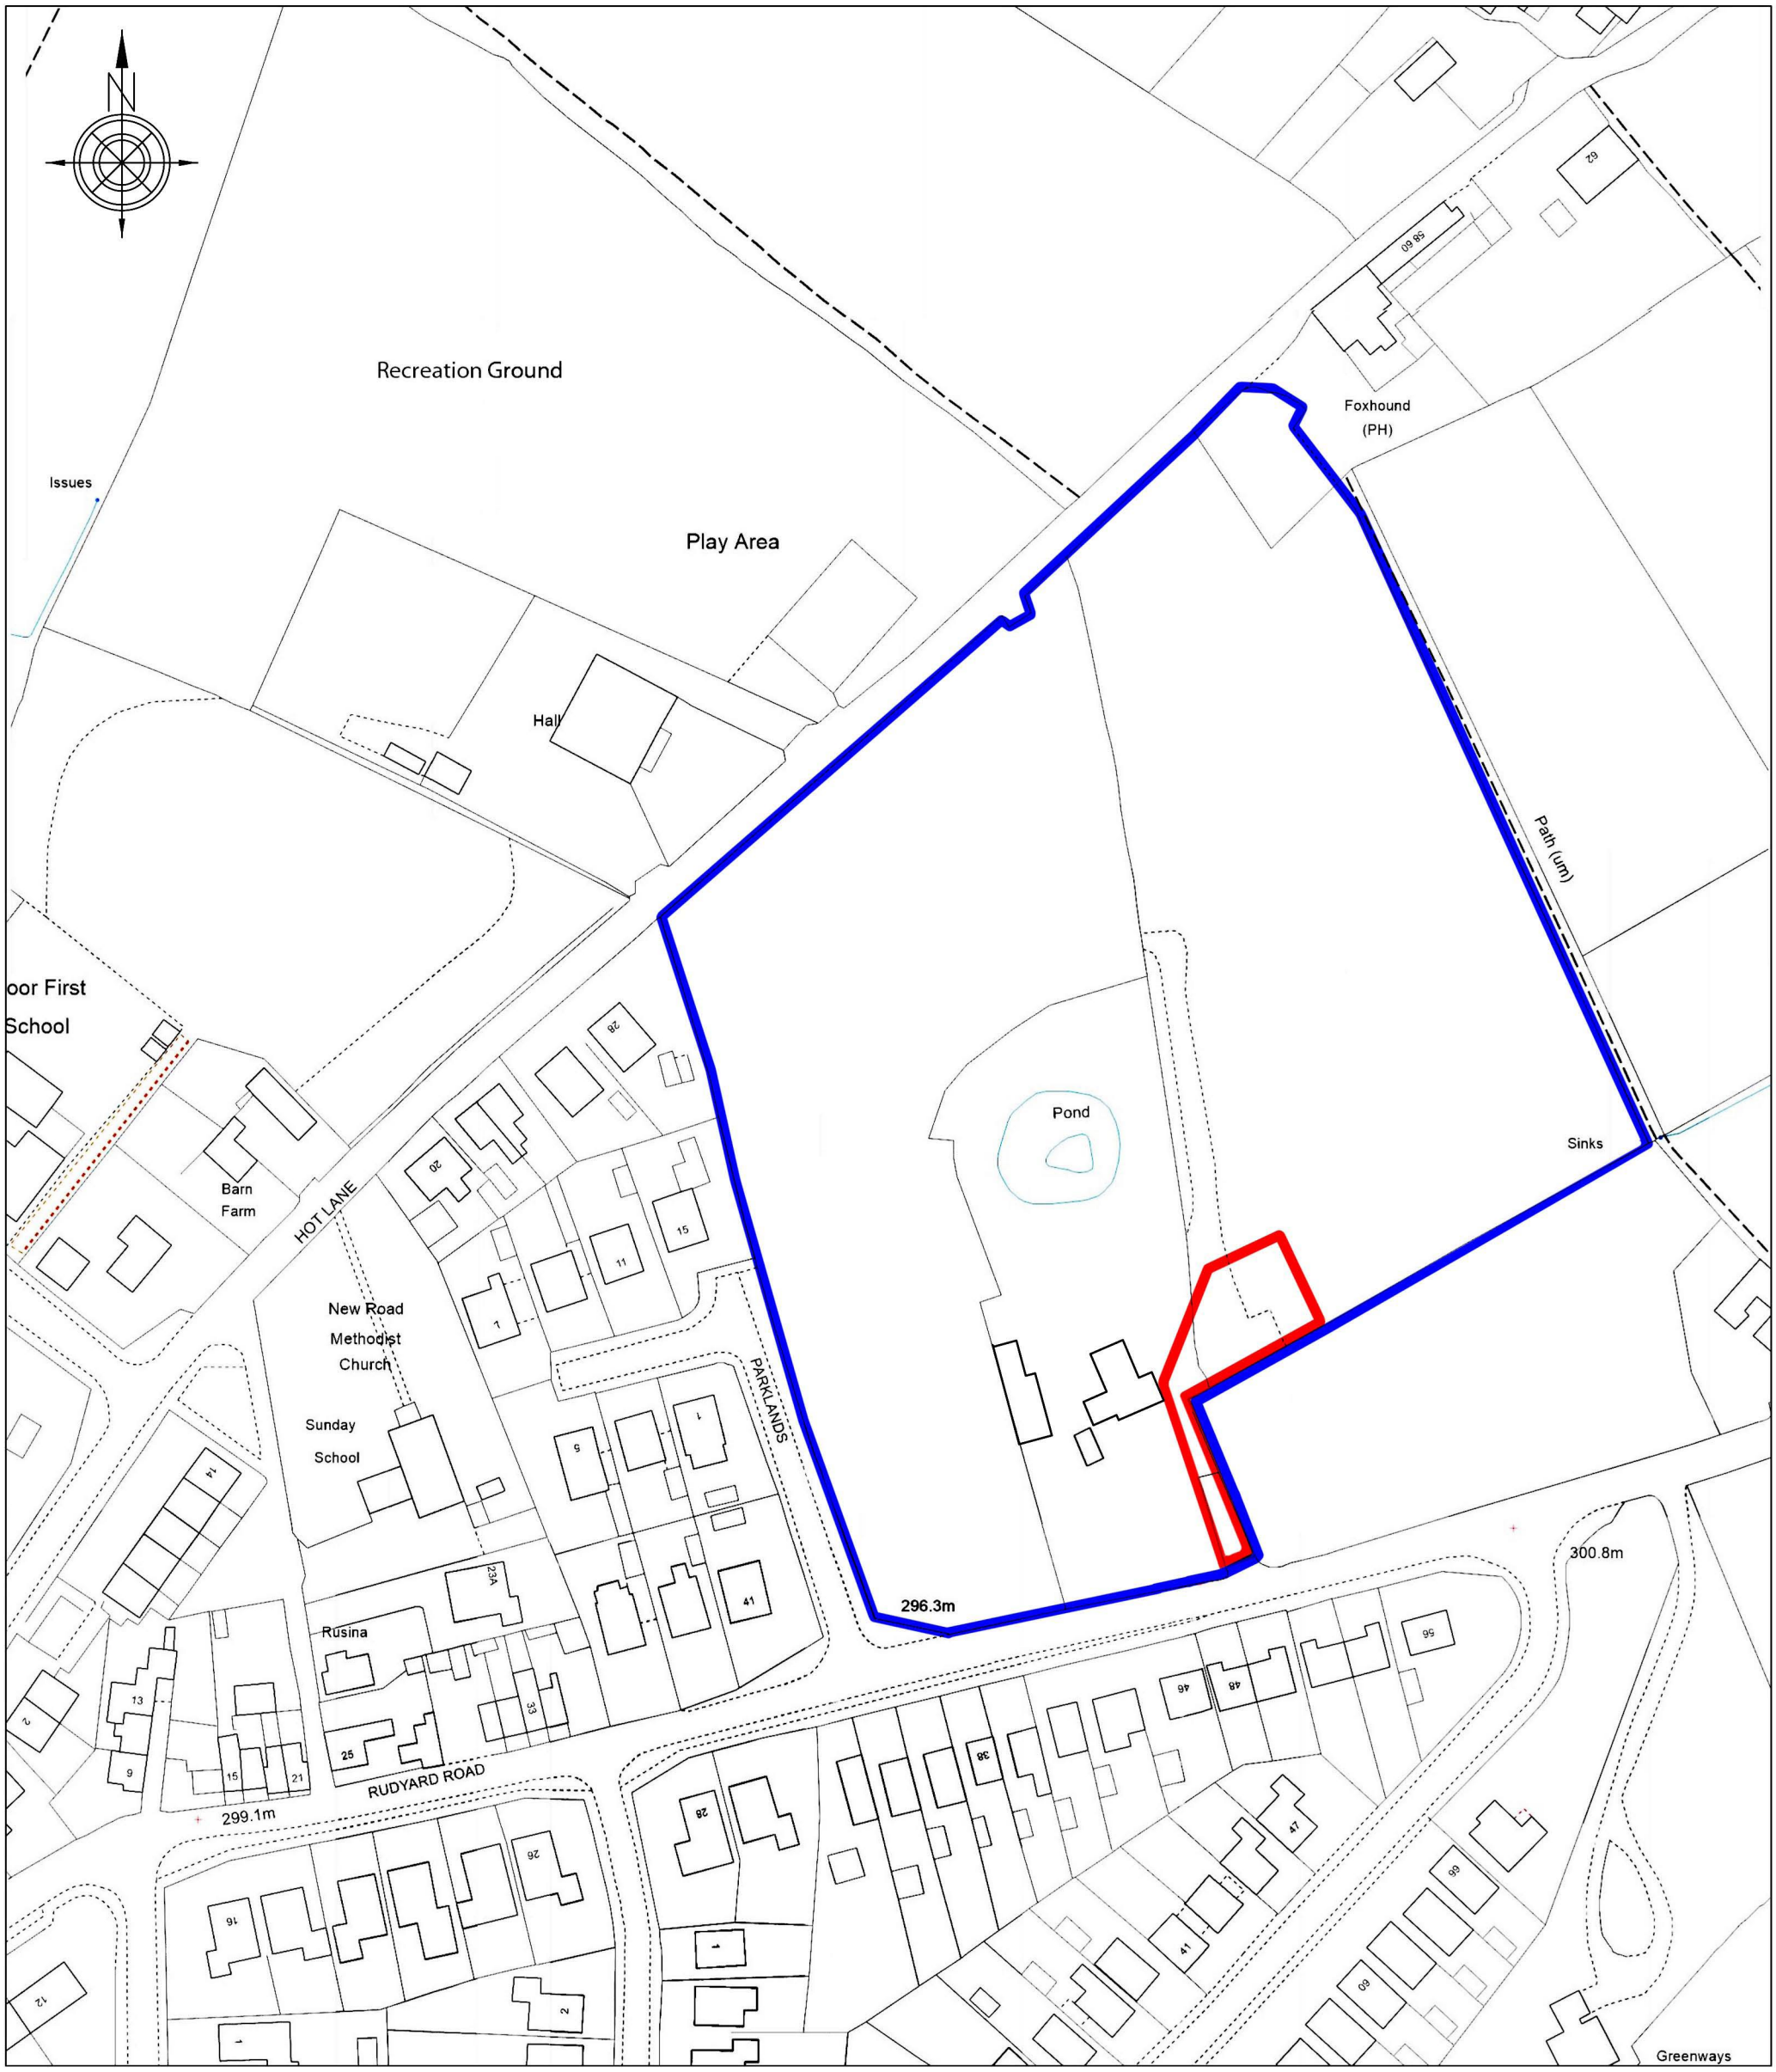

0 20m 100m 200m

Ordnance Survey (c) Crown Copyright 2013. All rights reserved. Licence number 100022432

FROST
Construction & Maintenance Ltd

CLIENT	MR M WEBB		
PROJECT	PARKS FARM - AGRICULTURAL STORE		
DRAWING	EXISTING LOCATION PLAN		
JOB NO.	WEB-133-18FCM		
SCALE	1:1250 @ A3		
DRAWN BY	VB		
DWG NO.	01	REVISION	