
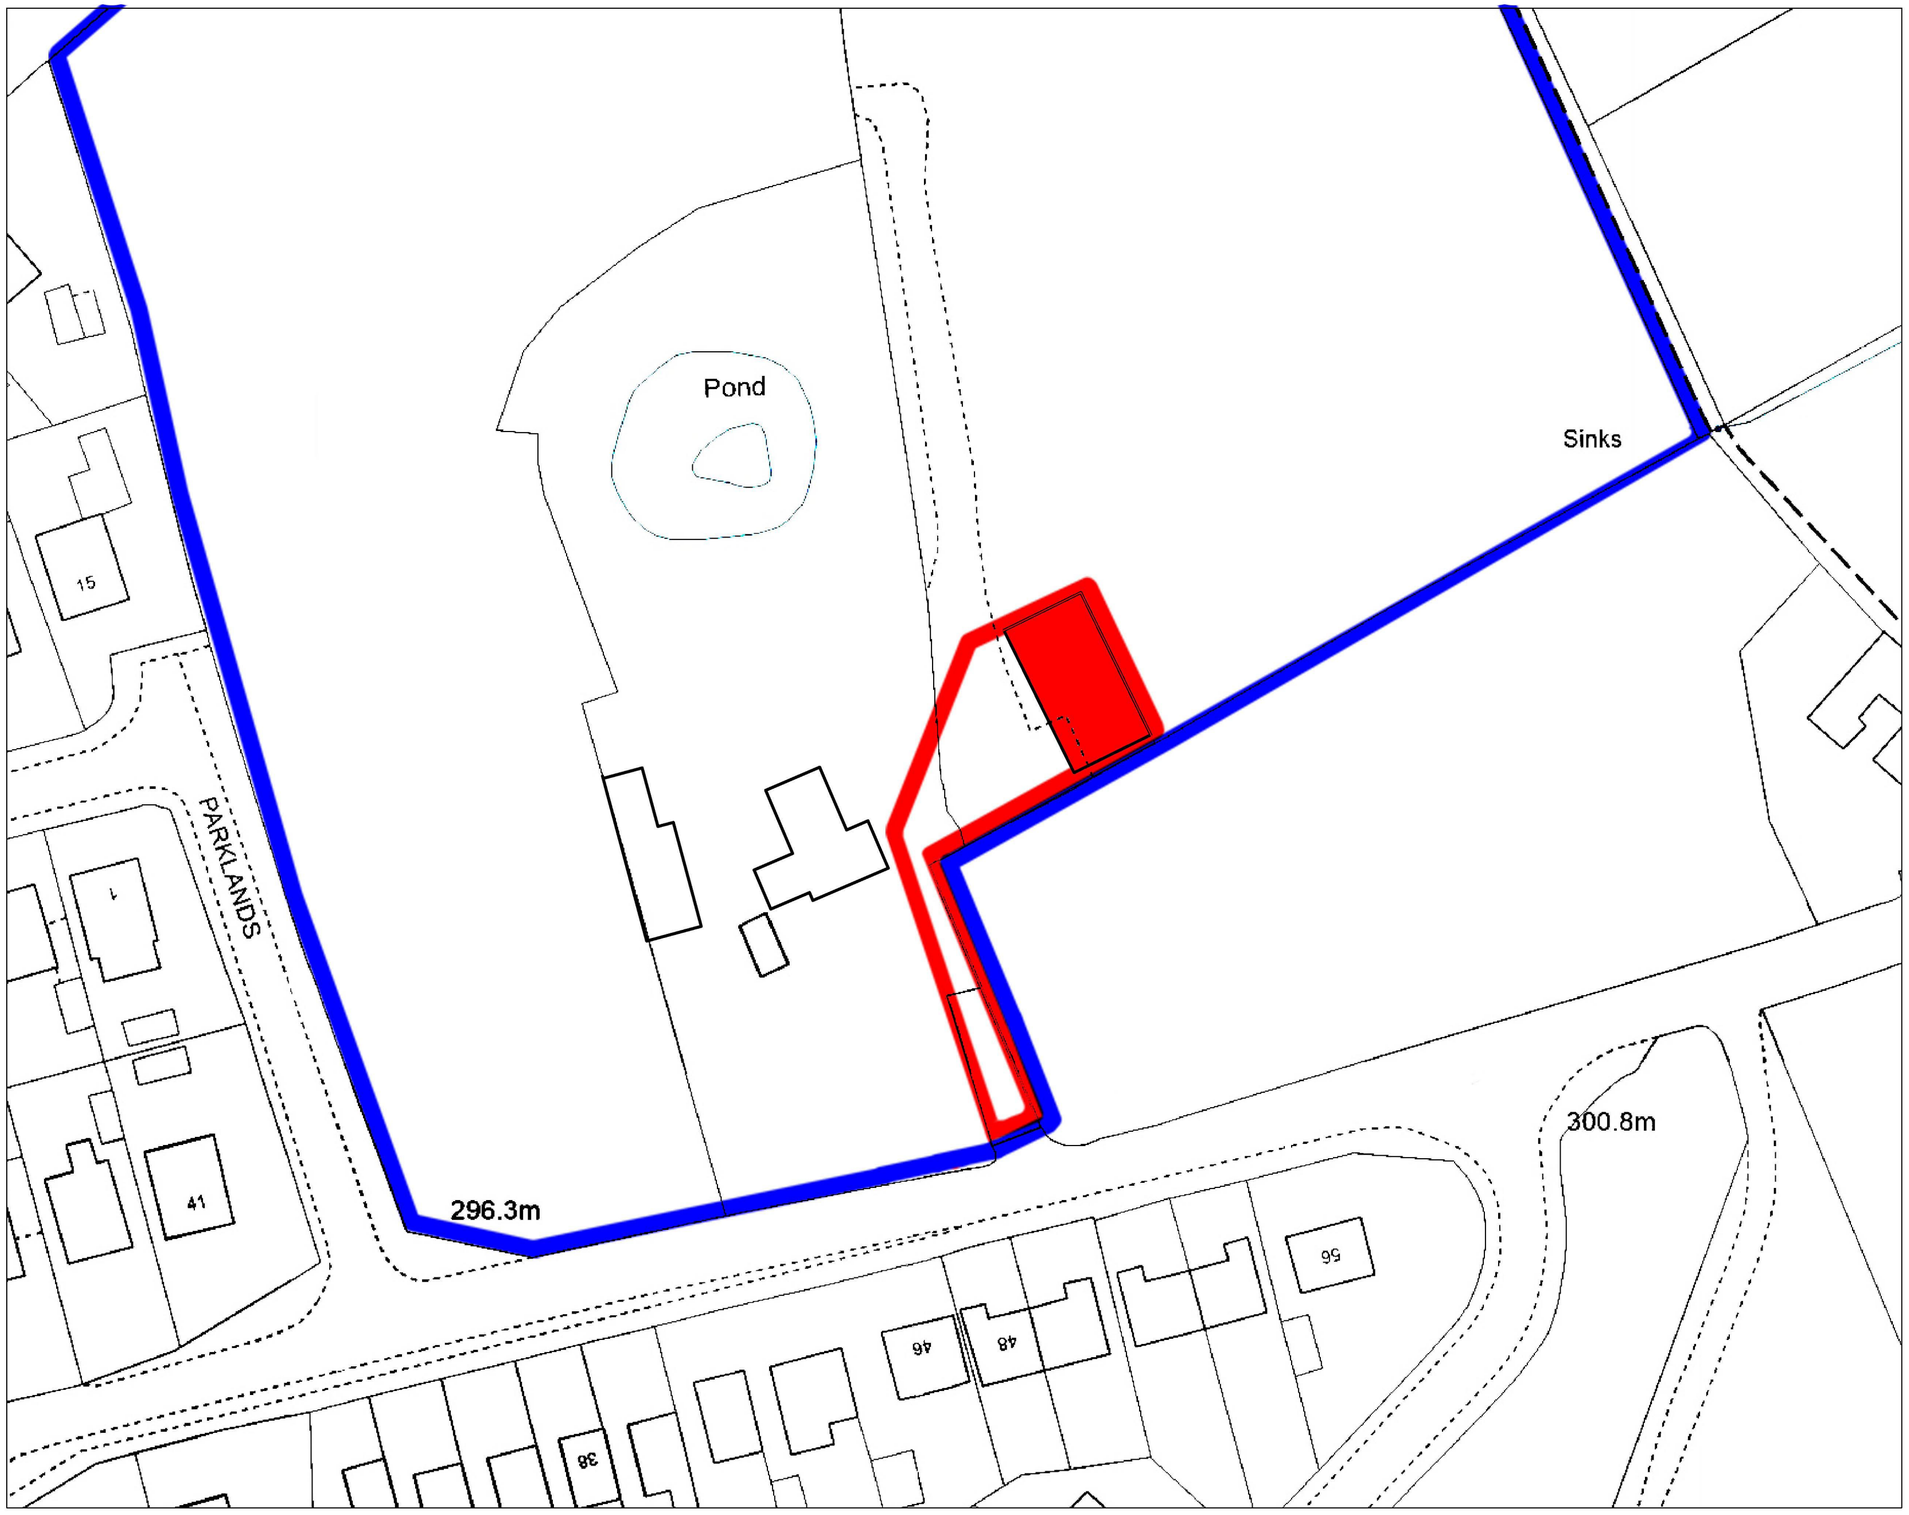


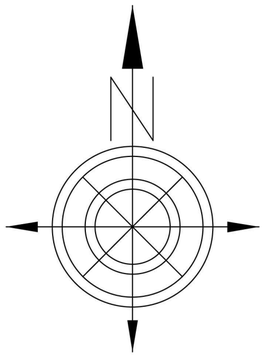

0 10m 50m 100m

Ordnance Survey (c) Crown Copyright 2013. All rights reserved. Licence number 100022432

FROST
Construction & Maintenance Ltd

CLIENT	MR M WEBB		
PROJECT	PARKS FARM - AGRICULTURAL STORE		
DRAWING	PROPOSED BLOCK PLAN		
JOB NO.	WEB-133-18FCM		
SCALE	1:500 @ A2		
DRAWN BY	VB		
DWG NO.	02	REVISION	