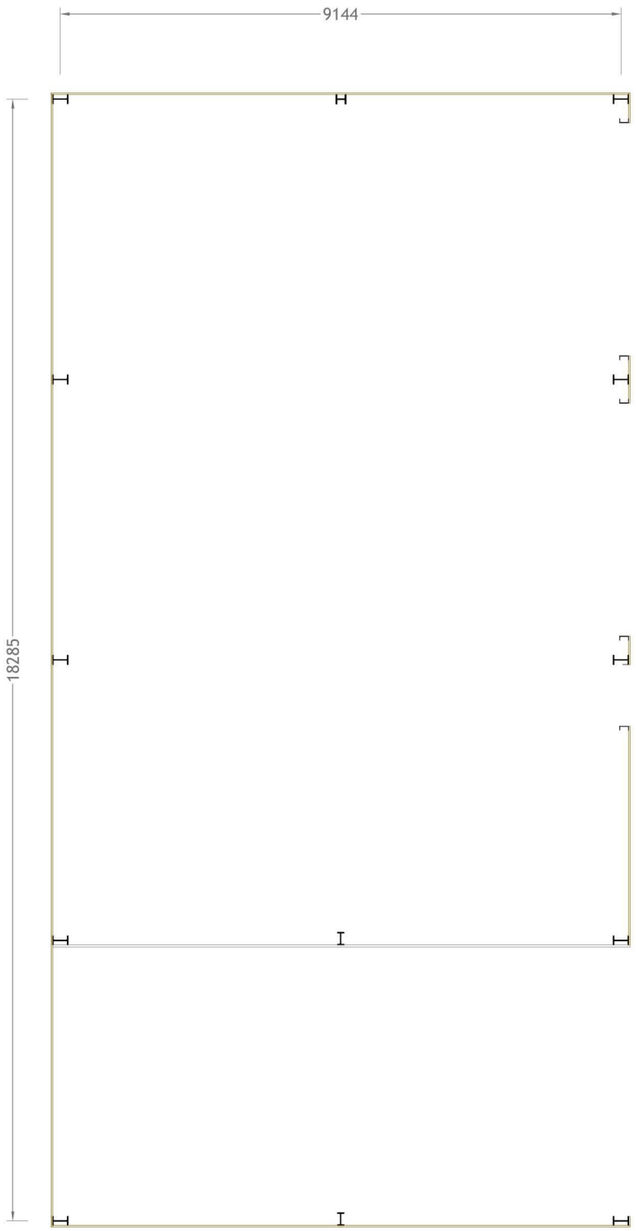

Ground Floor Plan

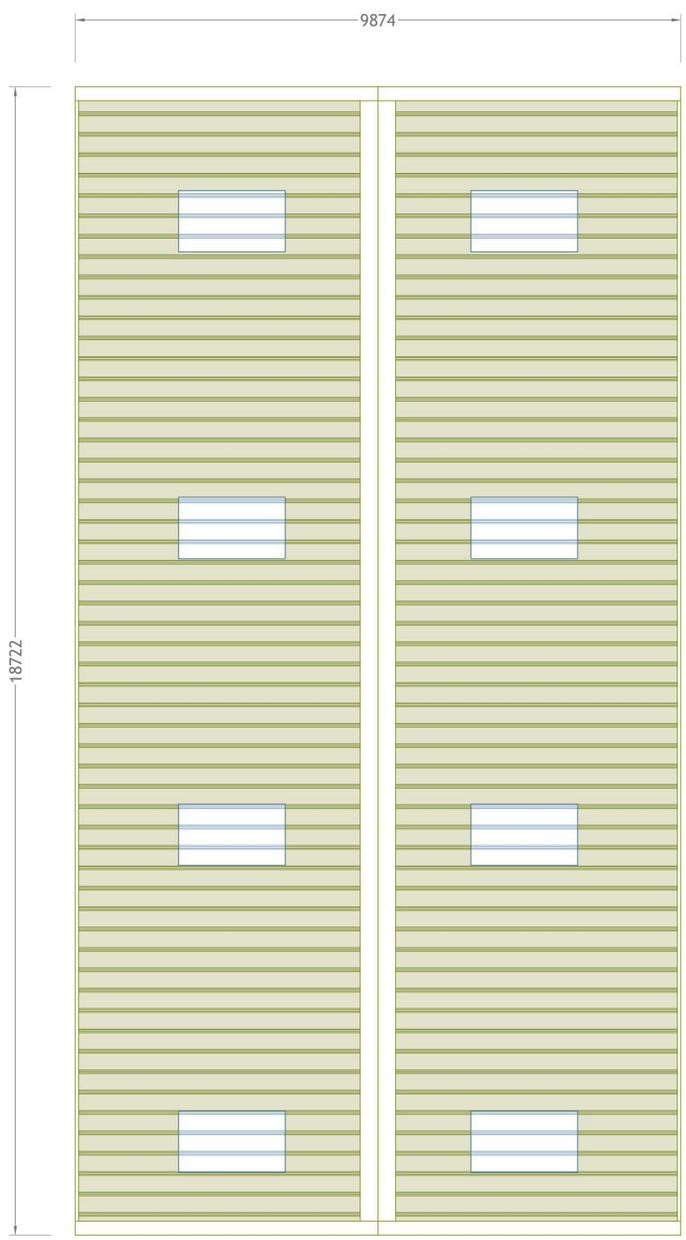

Roof Plan

0 2m 10m 20m

Notes

Building Type:
Agricultural

Roof Pitch - 15°

Roof Cladding:

Sheets - 40mm insulated composite panels
Colour - Juniper Green

Barge - Plastisol coated steel
Colour - Juniper Green

Ridge - Plastisol coated steel
Colour - Juniper Green

Roof Lights - 8no double skin roof lights

Side Cladding

Side 1 Material - Waney edge timber boarding
Colour - N/A
Concrete Panels - N/A
Doors - 1no 1.0m x 2.1m single personnel
2no 3.8m wide x 4.0m high roller shutter
1no bay open

Side 2 Material - Waney edge timber boarding
Colour - N/A
Concrete Panels - N/A
Doors - N/A

Gable 1 Material - Waney edge timber boarding
Colour - N/A
Concrete Panels - N/A
Doors - N/A

Gable 2 Material - Waney edge timber boarding
Colour - N/A
Concrete Panels - N/A
Doors - N/A

Flashings
Material - 0.7mm Plastisol
Colour - Juniper Green

Guttering
Material - Plastisol coated trimline gutter
Colour - Juniper Green

All measurments in mm unless otherwise noted.

This drawing remains the property of Frost Construction & Maintenance Ltd. and must not be copied or reproduced in any way without written consent.

Date:	Rev:	Alterations:

FROST
Construction & Maintenance Ltd

Job Reference:	ACJ-4120
Site Location:	Parks Farm Rudyard Road Biddulph Moor STOKE-ON-TRENT ST8 7JW
Drawing Number:	4120-ACJ-01
Drawing Title:	Proposed Plans
Scale: 1:100	**Paper Size:** A3
Drawn By: AFG	**Date:** 10/01/2018

Frost Construction & Maintenance Ltd
5 Country Meadows Market Drayton Shropshire
TF9 3LP
07983 502742