1:500

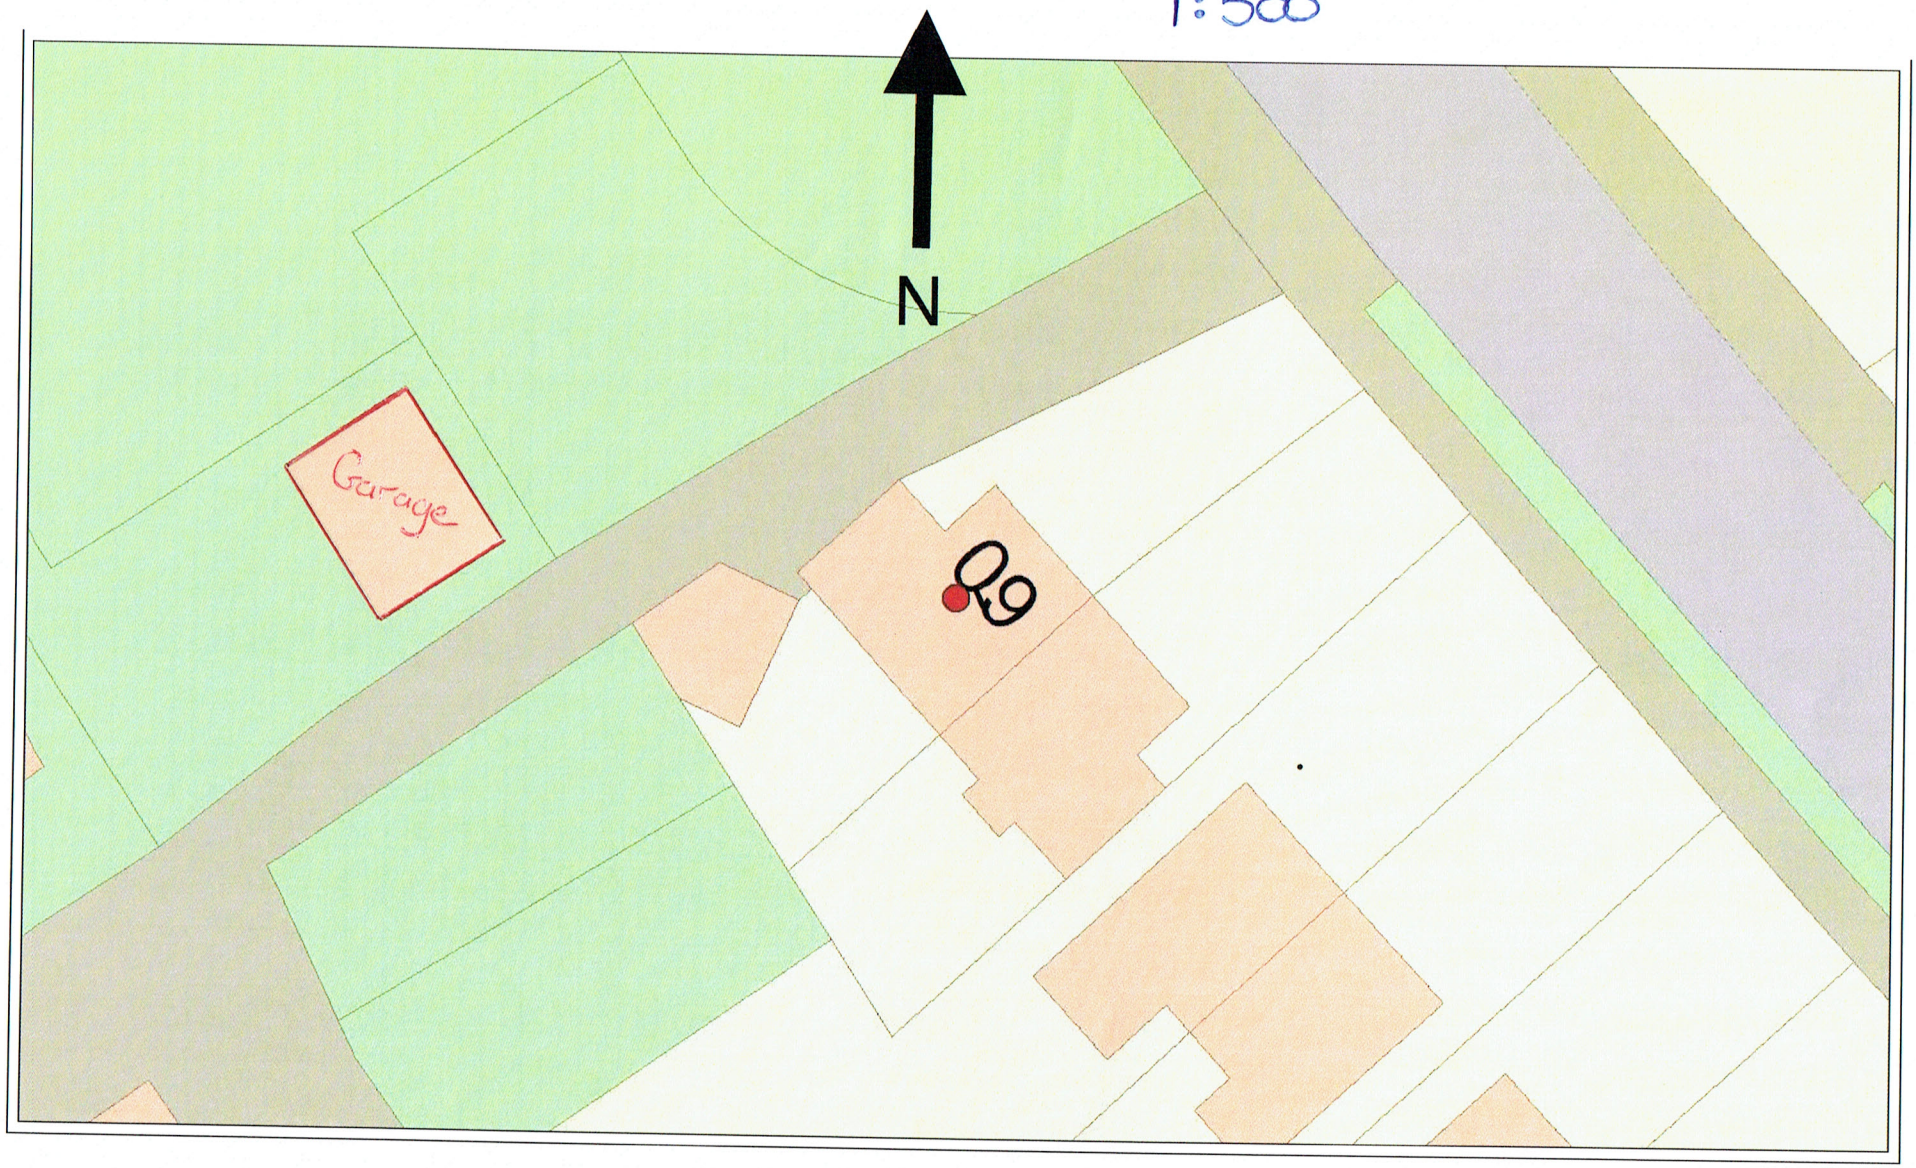

1:1250


N
207.8m
205.8m
PO
BROWN LEES ROAD
FARNHAM DRIVE
LYNESIDE ROAD
GARDENERS CLOSE
SHAW CLOSE
Magnolia
PH
Honeysuckle
Allotment Gardens