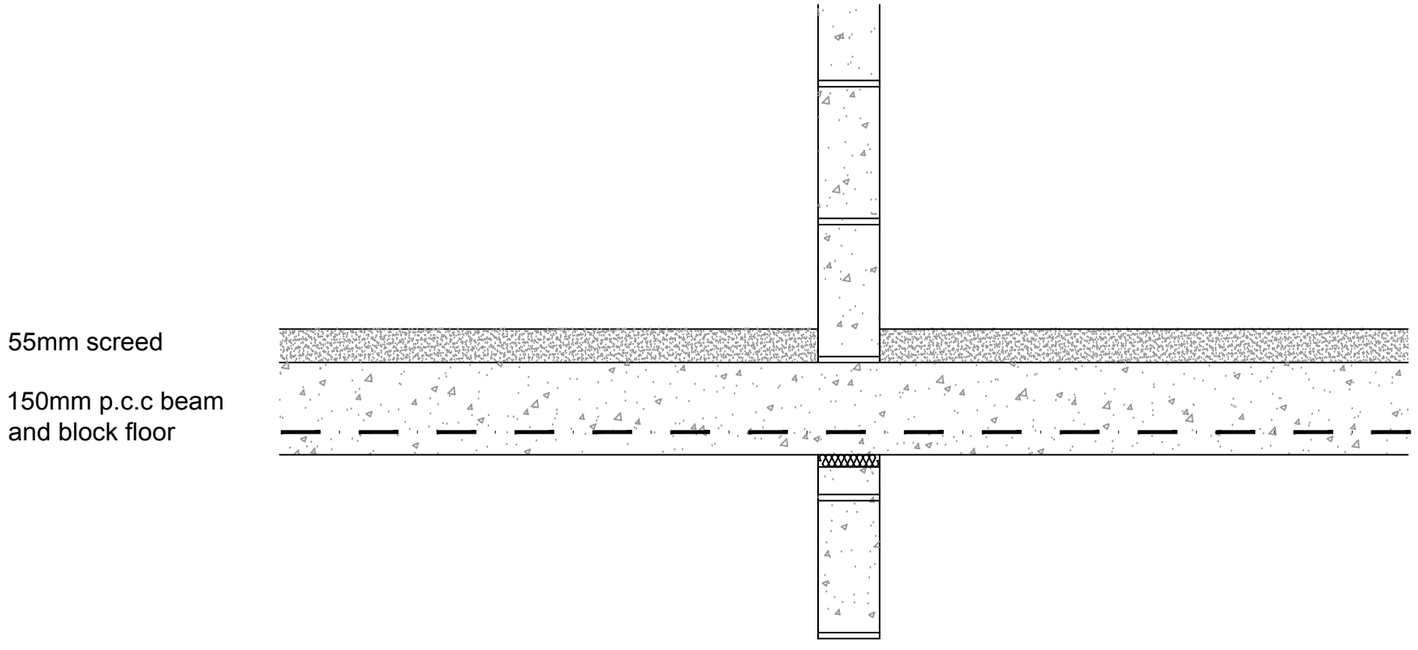

PROPOSED SECTION THROUGH FIRST FLOOR CONSTRUCTION

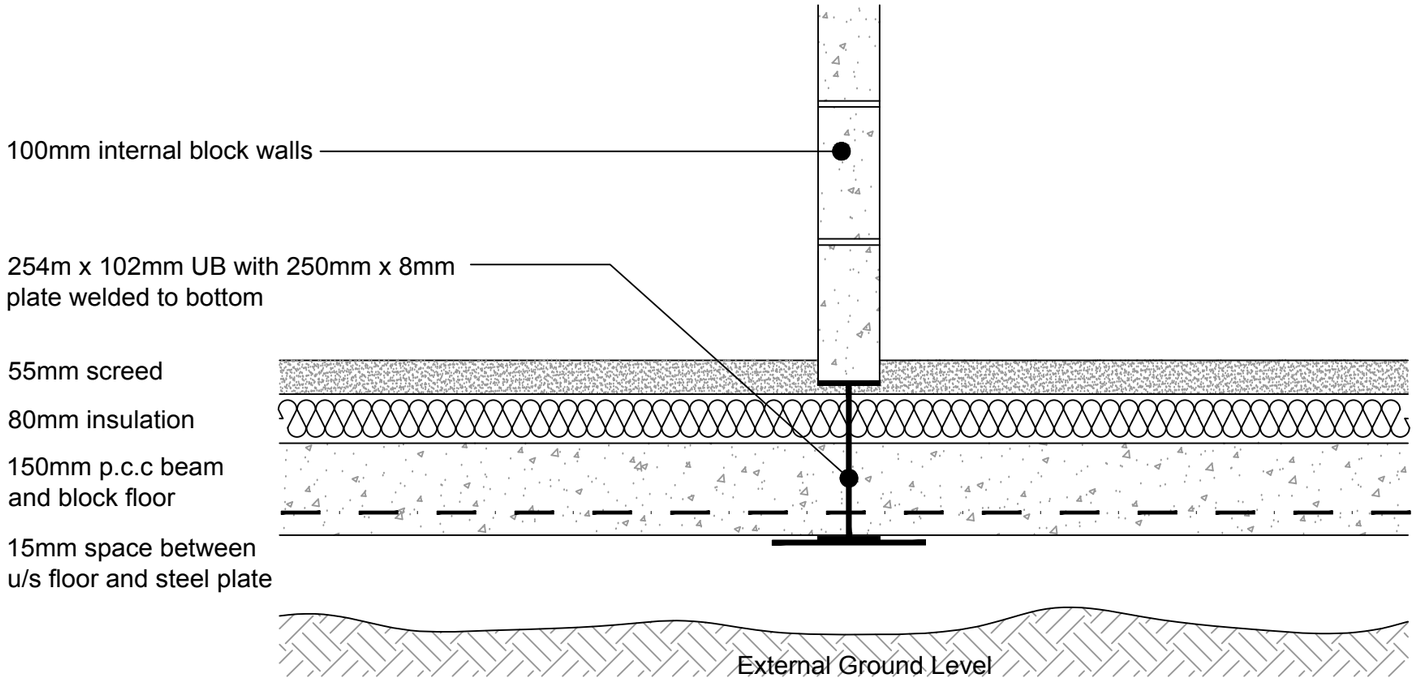

300mm total floor construction zone +
150mm ground heave void < 450mm overall

PROPOSED SECTION THROUGH GROUND FLOOR CONSTRUCTION

FOREFRONT
DEVELOPMENT CONSULTING
4 Ridge House, Ridge House Drive, Festival Park, S-O-T. ST1 5SJ
Office 01782 216912 WWW.FOREFRONTDC.UK

CLIENT

MR R SMITH

PROJECT

Proposed two story side extension forming new accommodation at Hillswood Lodge Nursing Home.
9 The Close, Leek New Road, Endon, Staffs.
ST9 9JH.

TITLE

Proposed Floor Construction Details

SCALE	DRAWN
1:10 @ A3	ATG
DRG NO.	DATE
16-143-07	13 / 01 / 18

REV.	DESCRIPTION	DATE

The contents of this drawing are the copyright of Forefront Development Consulting