
3C

Comparison between Approved SMD/2003/0608 and new SMD/2018/0053

Padwick Farm

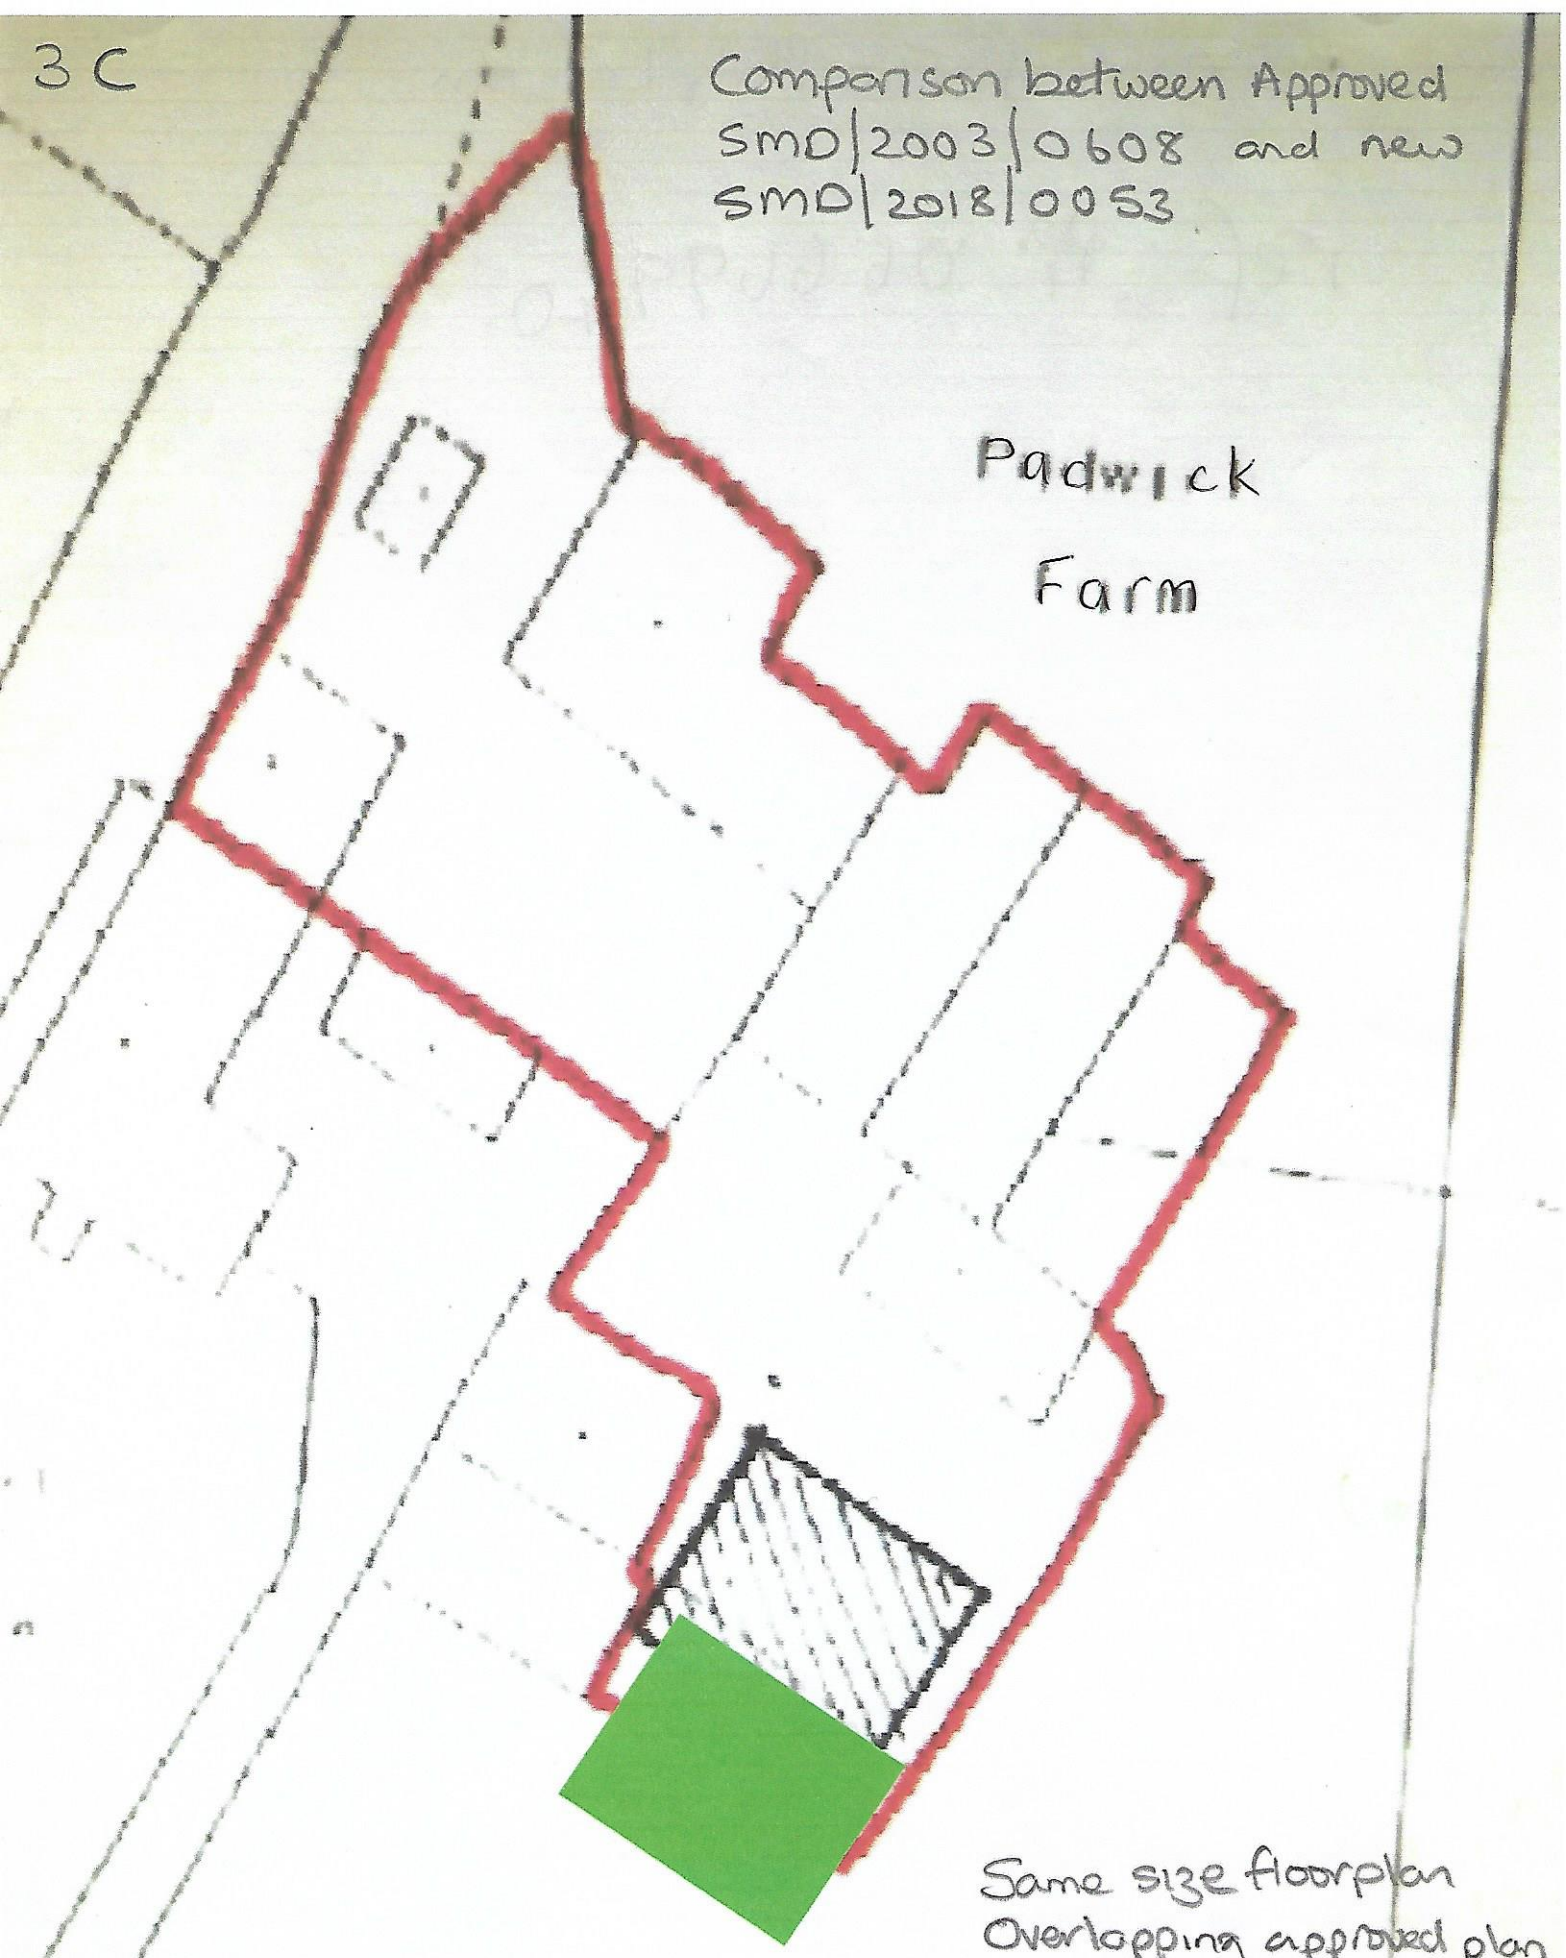

Same size floorplan Overlapping approved plan

Approved 2003 shed position in black. New position in green.

Scale 1/1250.