5P

Floor Plan

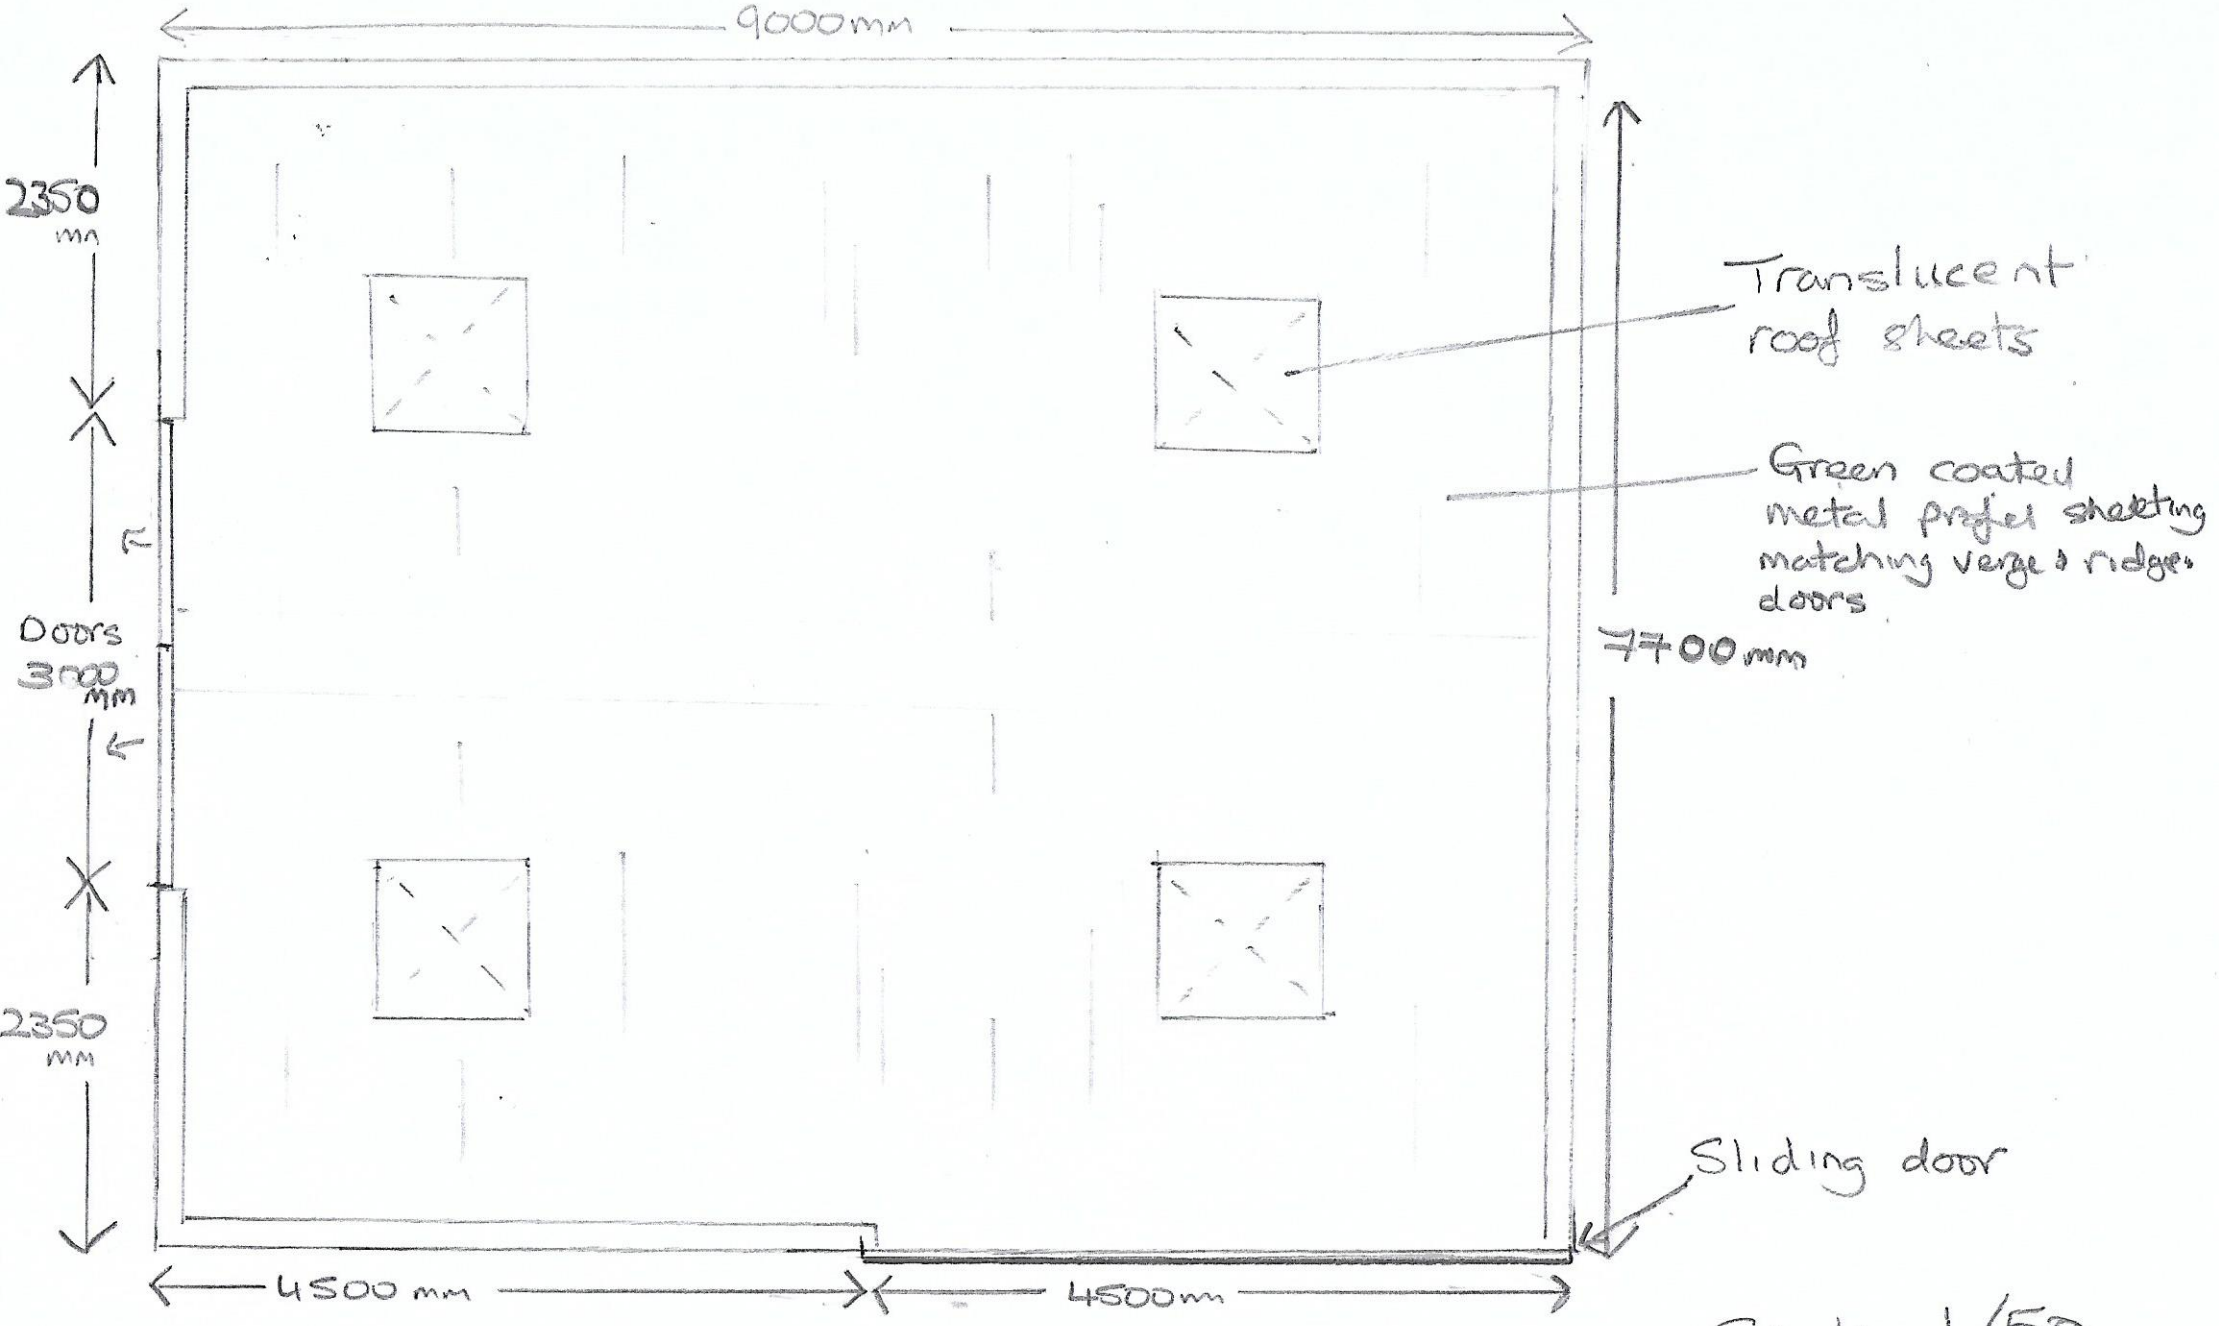

Scale 1/50