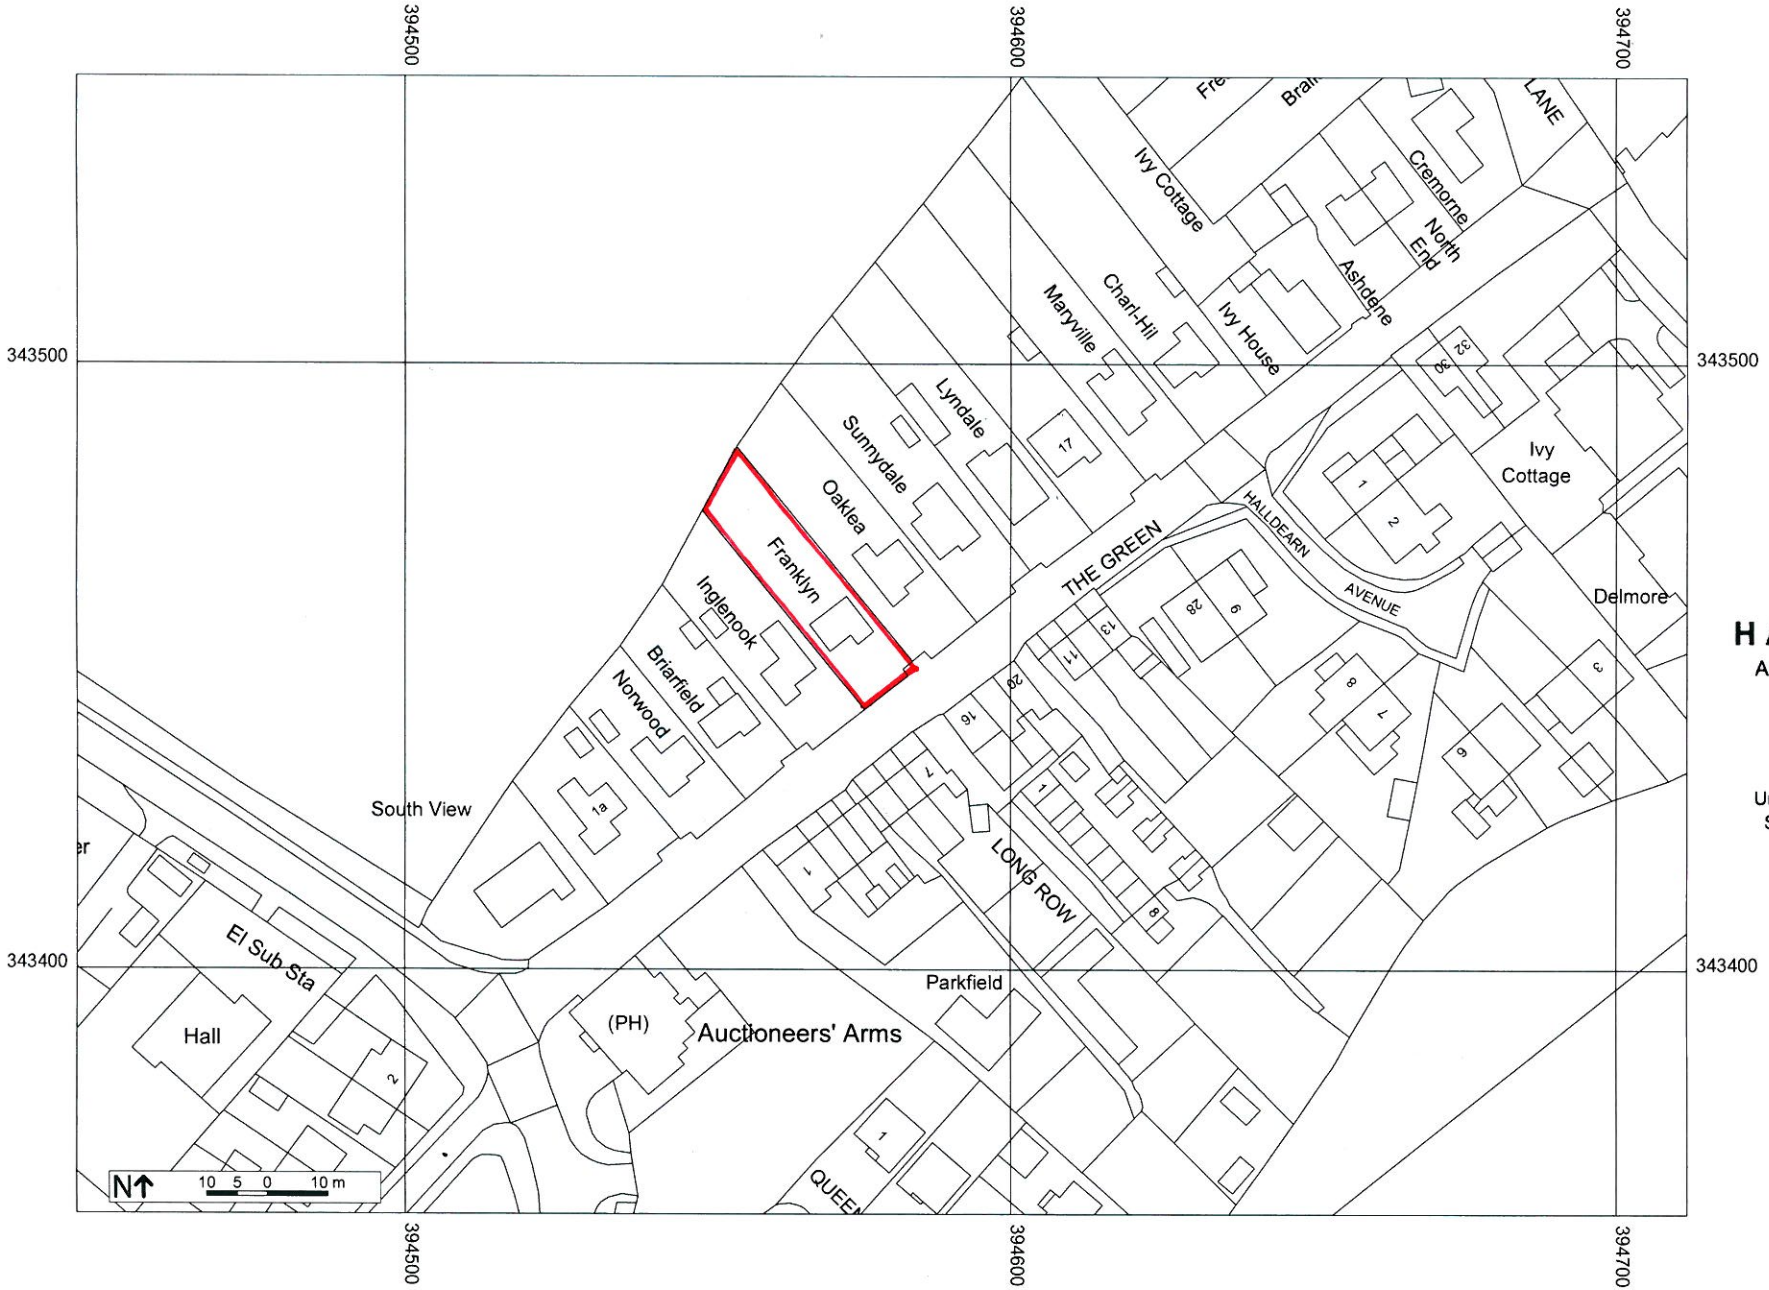


LOCATION PLAN

MR AND MRS P. EDWARDS
FRANKLYN
THE GREEN
CAVERSWALL
STOKE-ON-TRENT ST11 9EQ

HARRISON WOOD
Architecture + Construction Consultants
Structural Design Services
Martin A. Levie
BA(Hons)Arch. ICIOB. FFB.

Unit 3, Studio 2, Silverdale Enterprise Centre,
Silverdale Ent. Park, Kents Lane, Silverdale,
Newcastle-under-Lyme, Staffs, ST5 6SR
Tele : 01782 - 711144
Mob : 07970 - 308358
E : harrisonwood.consult@gmail.com

Map Information
Scale 1:1250

Map data

© Crown Copyright 2018 OS 100047514

FIND
PROFESSIONAL MAPPING INTELLIGENCE
Created at findmaps.co.uk