

SOUTH EAST ELEVATION.

SCALE 1 : 100

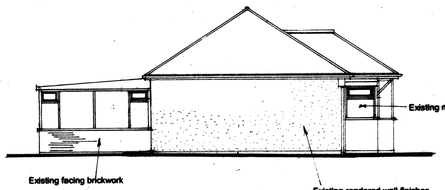

SOUTH WEST ELEVATION.

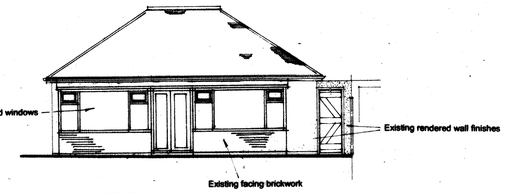

NORTH WEST ELEVATION.

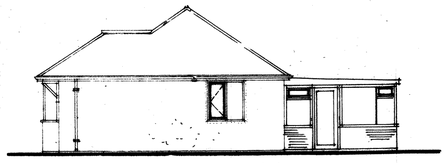

NORTH EAST ELEVATION.

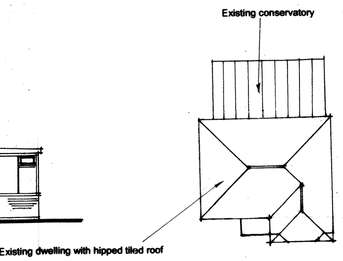

'FRANKLYN'

EXISTING ROOF PLAN
SCALE 1 : 200

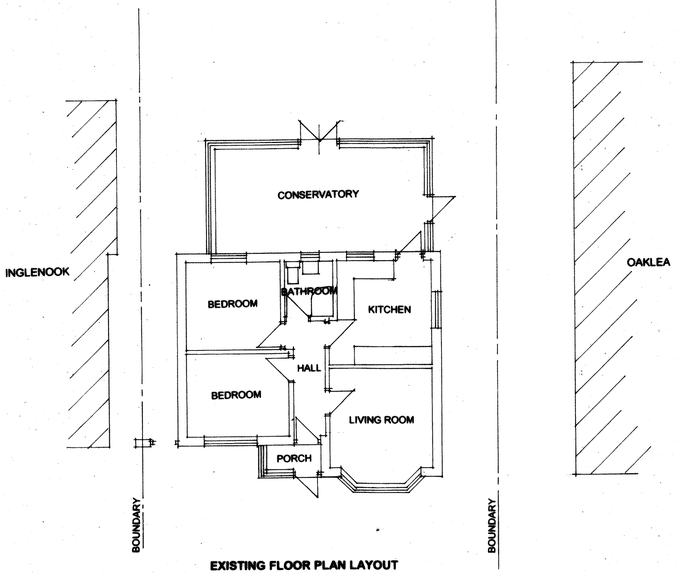

EXISTING FLOOR PLAN LAYOUT
SCALE 1 : 100

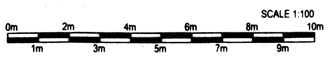

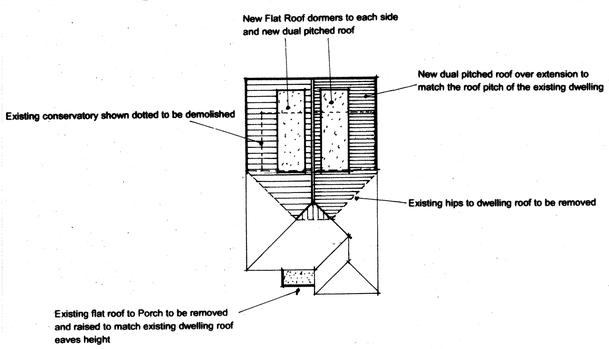

PROPOSED ROOF PLAN
SCALE 1 : 200

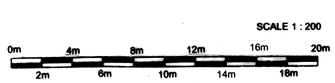

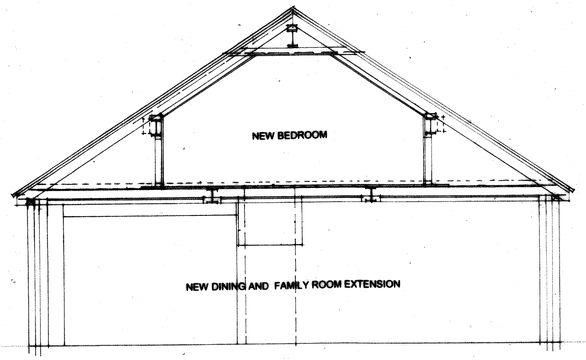

CROSS SECTION SCALE 1 : 50

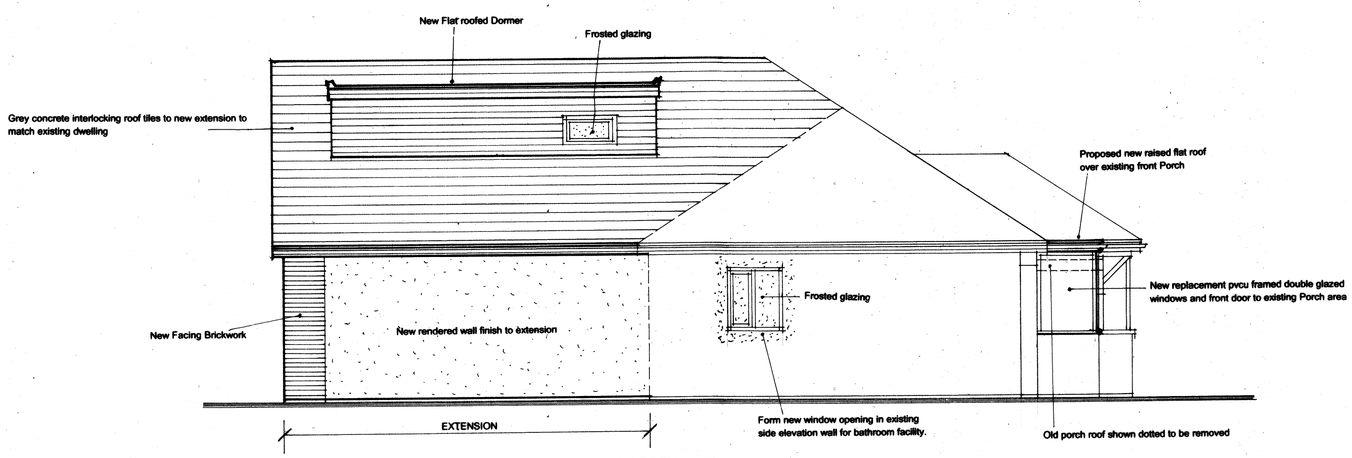

PROPOSED LEFT HAND SIDE ELEVATION
SCALE 1 : 50

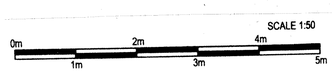

Rev	Description	By	Date

This drawing is copyright and should not be reproduced without permission.

All Dimensions to be checked on site before work is Commenced.

HARRISON WOOD

- **Architecture**
- **Structural Design Services**
- **Building, Construction and Property Consultants**
- **Surveying and Project Co-Ordination**
- **Building Litigation and Expert Witness Services**

Office Tele No. 01782 – 711144
Mobile Tele No. 07970 - 308358

Email : harrisonwood.consult@gmail.com
Web : www.harrison-wood-architecture.co.uk

Client
MR. P. AND MRS. S. EDWARDS

Project
PROPOSED NEW REAR EXTENSIONS AND ROOF ALTERATIONS AND ASSOCIATED INTERNAL ALTERATIONS AT ' FRANKLYN', THE GREEN, CAVERSWALL, STOKE-ON-TRENT, ST11 9EQ.

Scales	Drawing Size
1 : 50, 1 : 100 and 1 : 200	A1
Date	**Drawn By**
DECEMBER 2017	MAL

Title
PLANNING DRAWING

Drawing No.	Revision
HWA 1583 / 001	