


**PROPOSED RIGHT HAND SIDE ELEVATION**

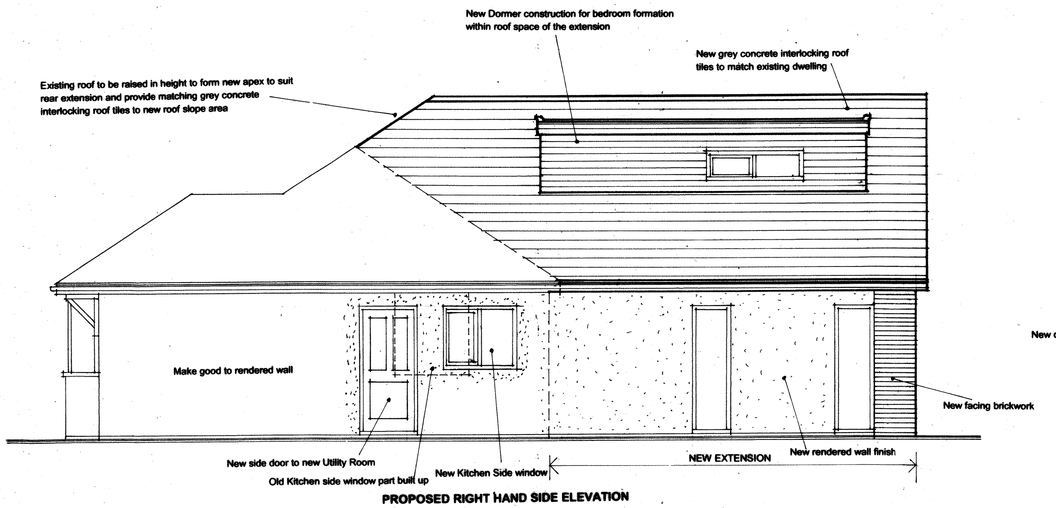


**PROPOSED ROOF SPACE PLAN LAYOUT**




**PROPOSED FRONT ELEVATION**

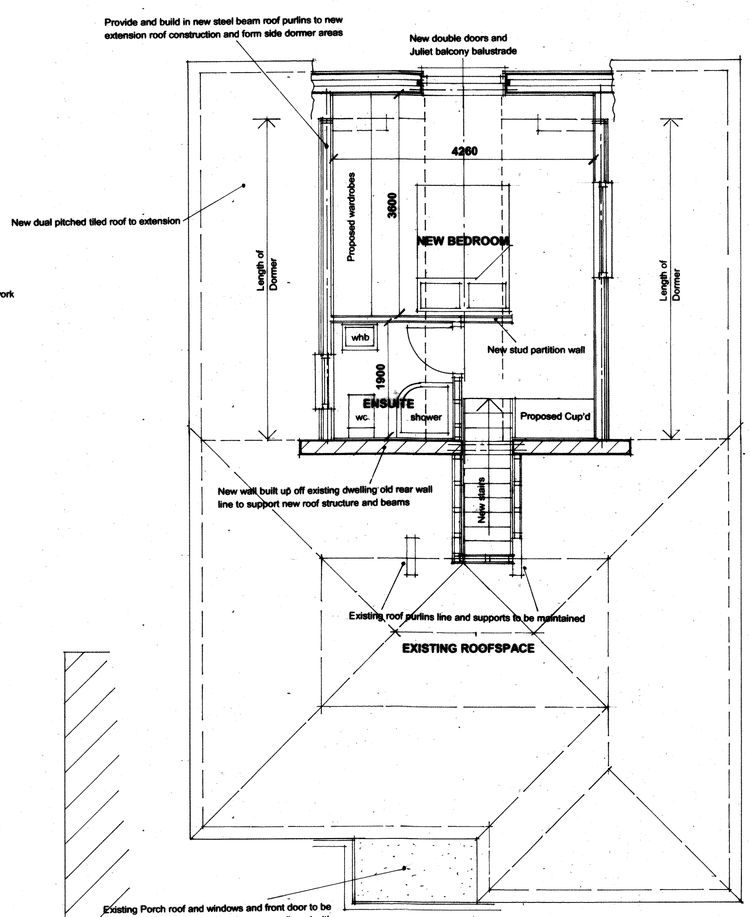


**PROPOSED GROUND FLOOR PLAN LAYOUT**

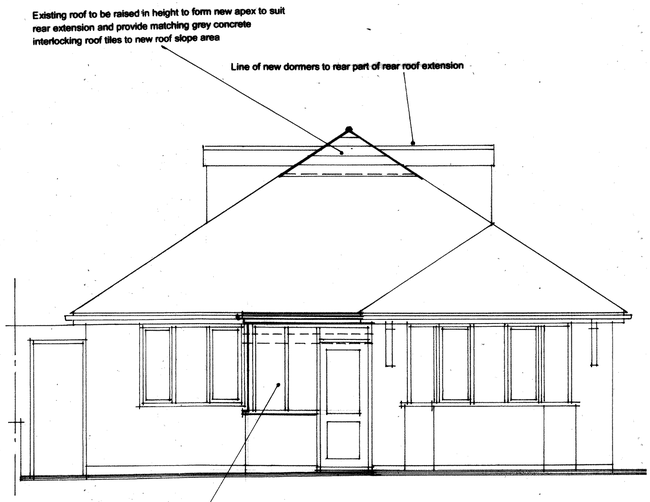


**PROPOSED REAR ELEVATION**

SCALE 1:50

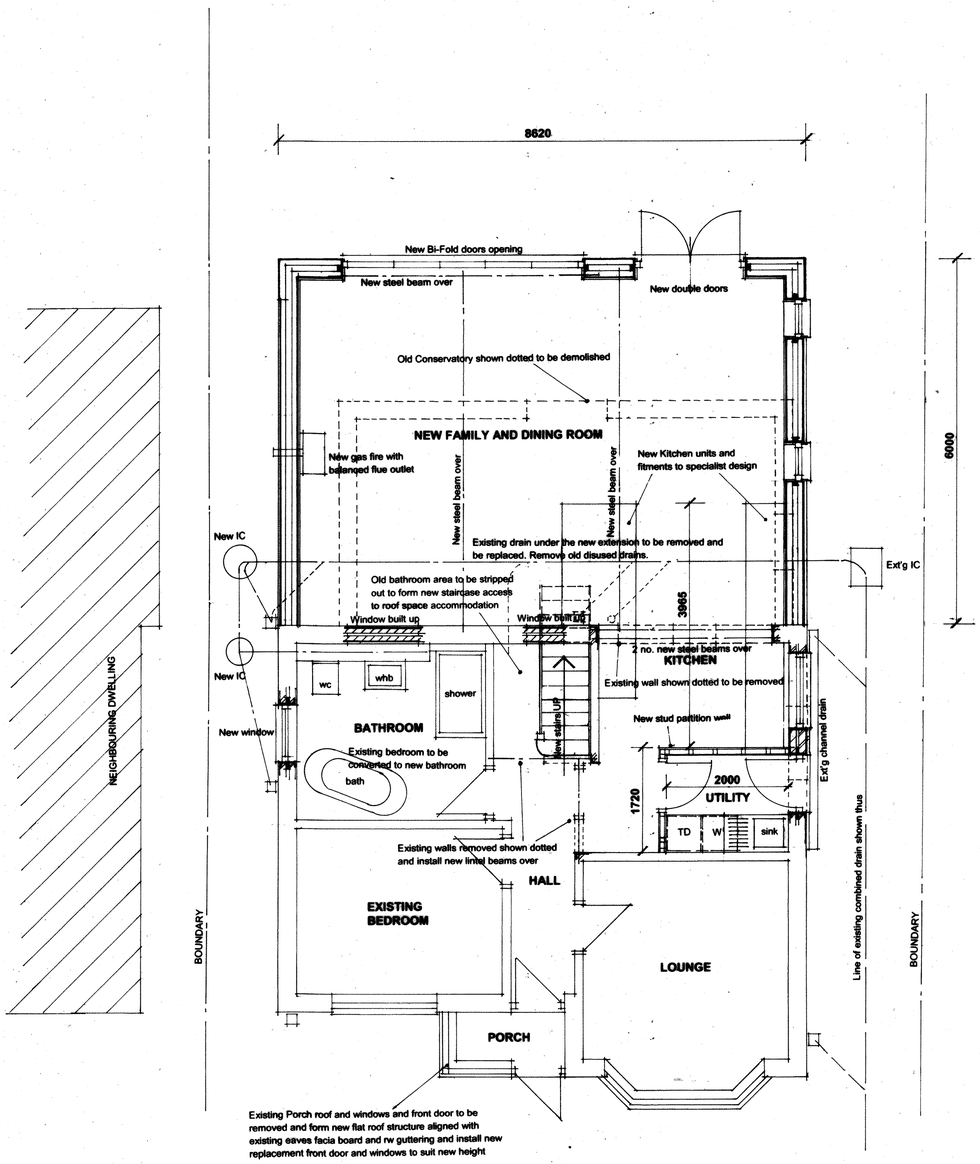0m 1m 2m 3m 4m 5m

| Rev. | Description | By | Date |
|---|---|---|---|
| | | | |

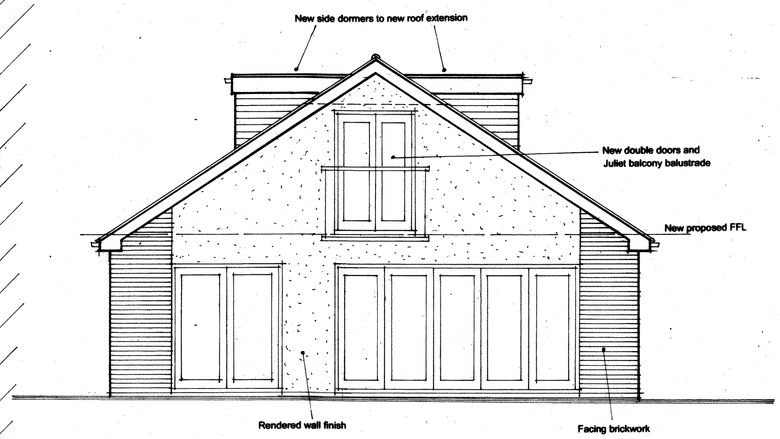This drawing is copyright and should not be reproduced without permission.

All Dimensions to be checked on site before work is Commenced.

HARRISON WOOD

UNIT 3. STUDIO 2.
SILVERDALE ENTERPRISE CENTRE.
SILVERDALE ENTERPRISE PARK.
KENTS LANE. SILVERDALE.
NEWCASTLE-UNDER-LYME.
STAFFORDSHIRE. ST5 6SR.

- Architecture
- Structural Design Services
- Building, Construction and Property Consultants
- Surveying and Project Co-Ordination
- Building Litigation and Expert Witness Services

Office Tele No. 01782 – 711144
Mobile Tele No. 07970 - 386388

Email : harrisonwood.consult@gmail.com
Web : www.harrison-wood-architecture.co.uk

Client
MR. P. AND MRS. S. EDWARDS

Project
PROPOSED NEW REAR EXTENSIONS AND ROOF ALTERATIONS AND ASSOCIATED INTERNAL ALTERATIONS AT ' FRANKLYN' , THE GREEN, CAVERSWALL, STOKE-ON-TRENT, ST11 9EQ.

| Scales | Drawing Size |
|---|---|
| 1 : 50 | A1 |
| Date: DECEMBER 2017 | Drawn By: MAL |

Title
PLANNING DRAWING

| Drawing No. | Revision |
|---|---|
| HWA 1583 / 002 | |