


Back elevation




Side elevation

(area not surveyed)

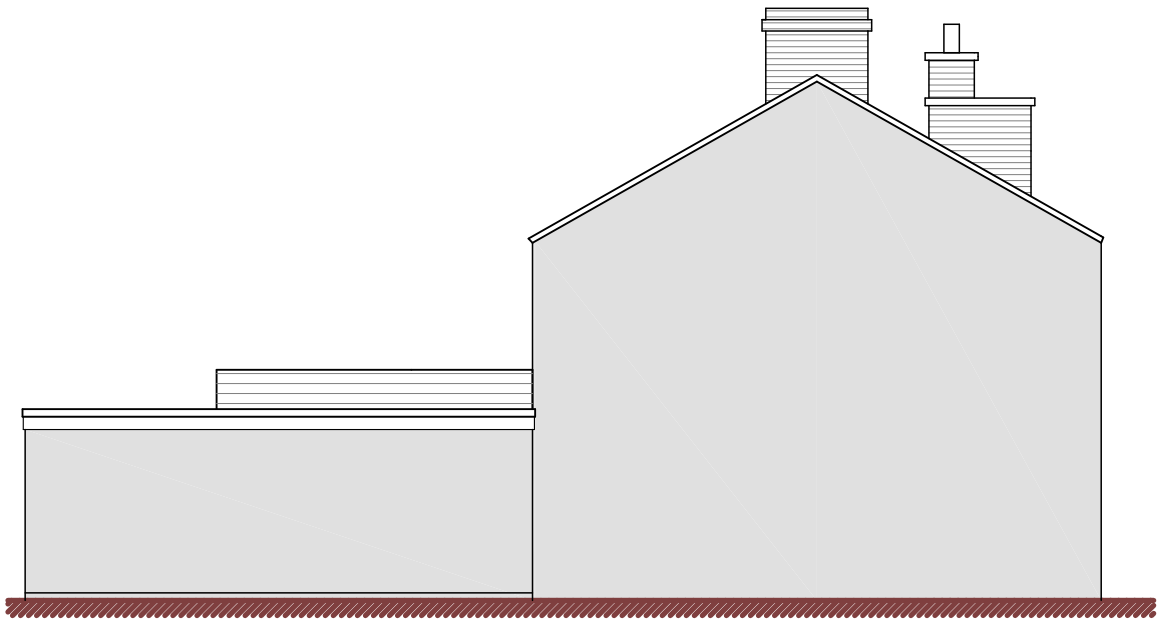

Front elevation

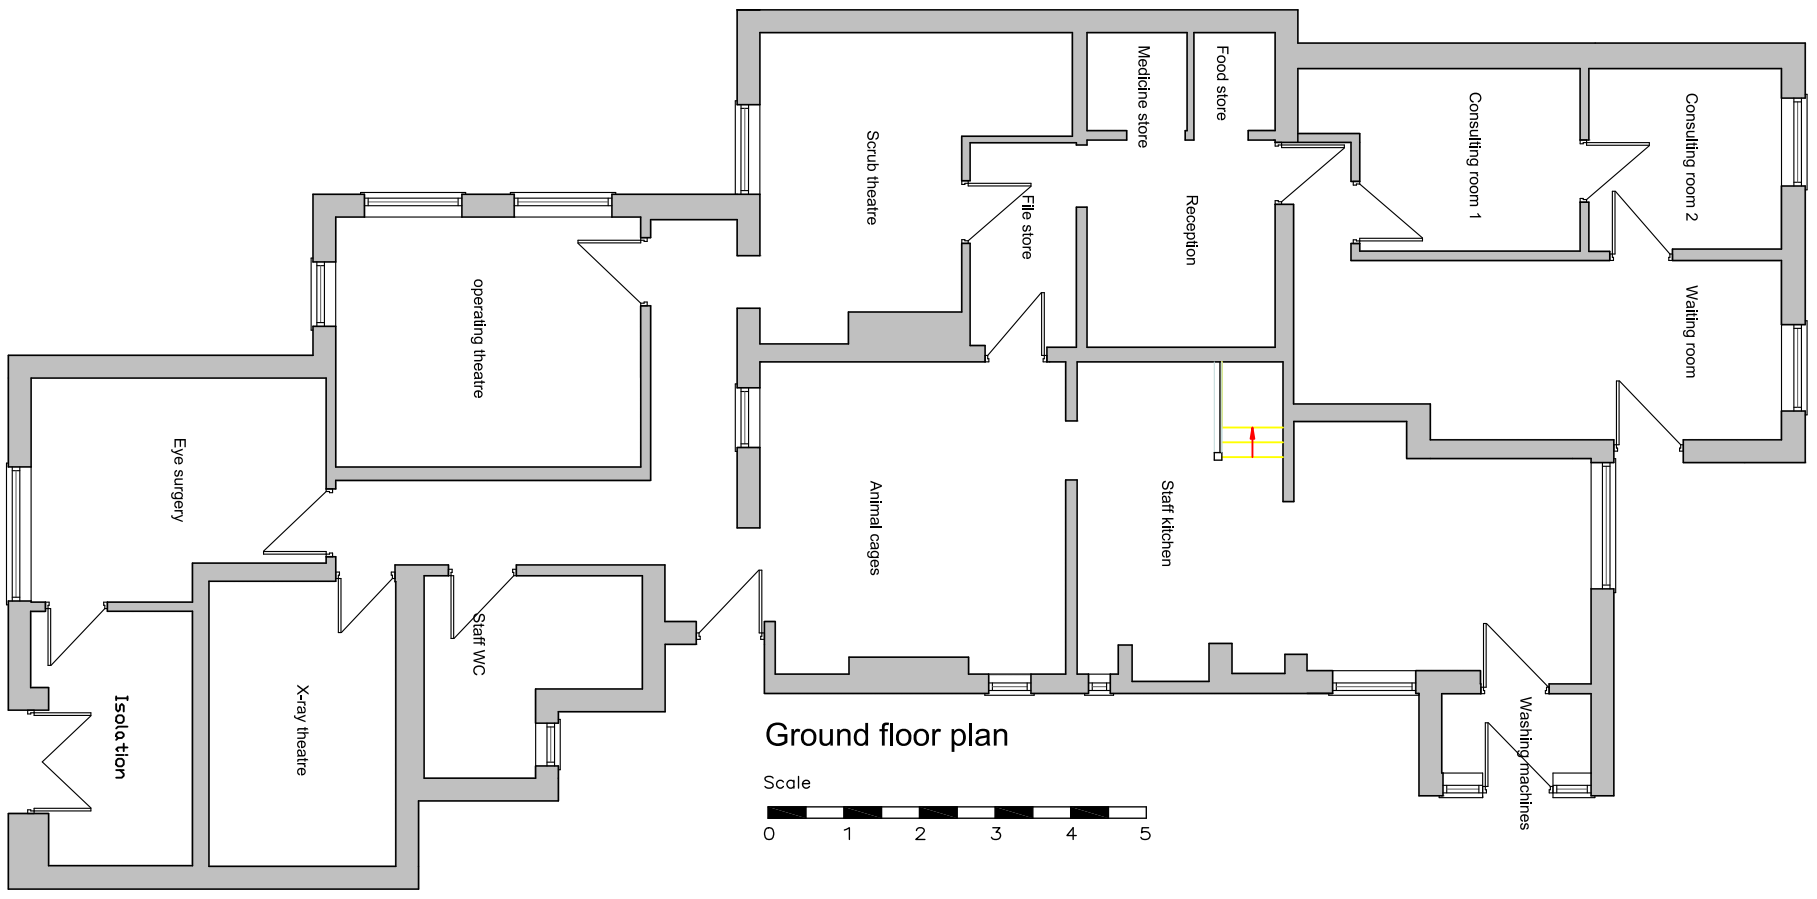

Ground floor plan

DBD Architectural Consultancy Ltd ©2017

1. Copyright is vested with DBD Architectural Consultancy Ltd.

2. All dimensions to be checked on site before proceeding.

3. Contractor to check/adjust dimensions of new work to suit existing conditions.
Do not assume existing structure or details are plumb, square or level.

4. Contractor must notify the architect of any discrepancies before proceeding.

5. All drawings to be read in conjunction with all other consultants drawings and specs.

Rev	Date	Description

DBD Architectural Consultancy

DBD Architectural Consultancy Ltd
50 Broad Street, Leek,
Staffordshire, ST13 5NS
01538 383118
mail@dbdconsultants.co.uk
www.dbdconsultants.co.uk

Client
David Gabbott
C/O Willow Veterinary Clinic
385 Leek Road
Endon
Stoke on Trent
ST9 9BA

Project
Extension to the side of property with internal alterations

Title
Existing plans

Stage: Planning		
Size: A3	Date: 26.06.17	Job No: 1743-100
Scale: 1-100		
Drawing Number: PL 02		