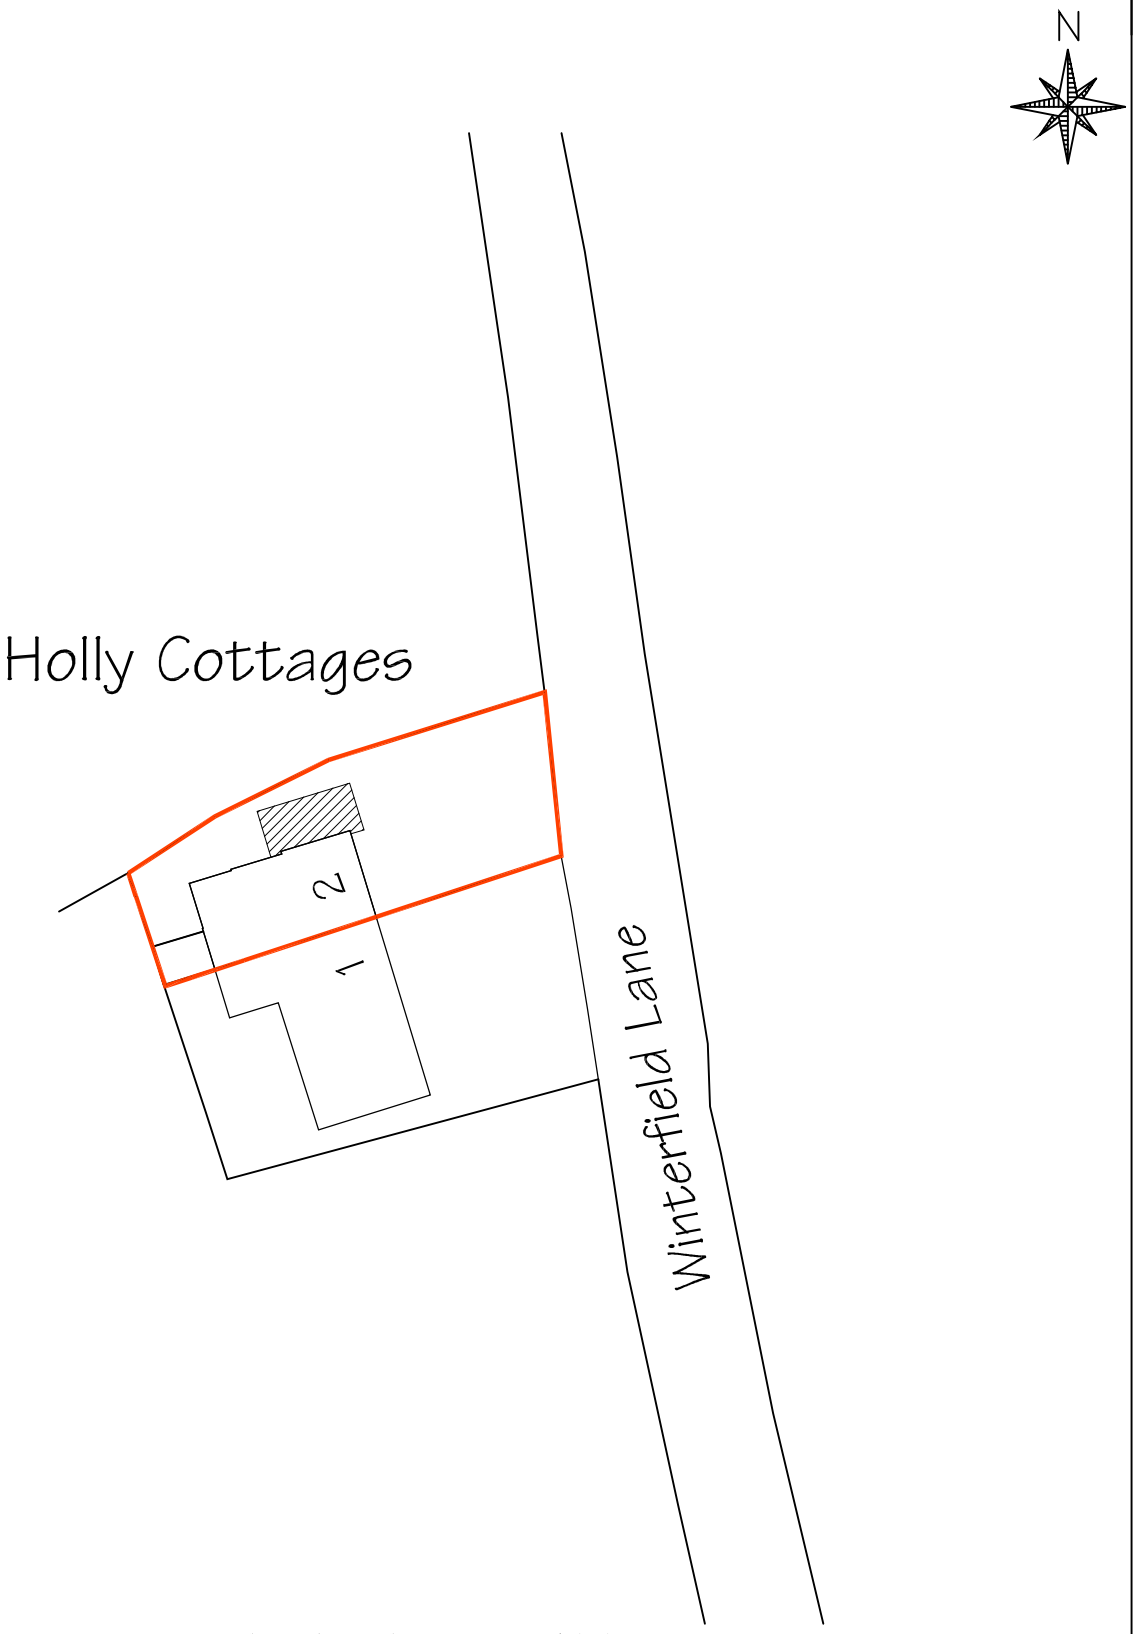

Block Plan 1:500

The dimensions on this drawing are approximate and have been scaled from ordnance survey data, therefore JPK Design can not guarantee the accuracy

Proposed Side Extension to form Garage at 2 Holly Cottages

Winterfield Lane, Hulme Village, Staffs, ST3 5BG

For Mr. C. Jones

JPK DESIGN LTD

CONCEPT DESIGN REALISATION

Specialists in **Architectural Design**

JPK Design Ltd. 83 Dimsdale Parade East, Wolstanton
Newcastle, Staffordshire. ST5 8DP
t: 01782 622321 e: jason.knight@jpkdesign.co.uk