

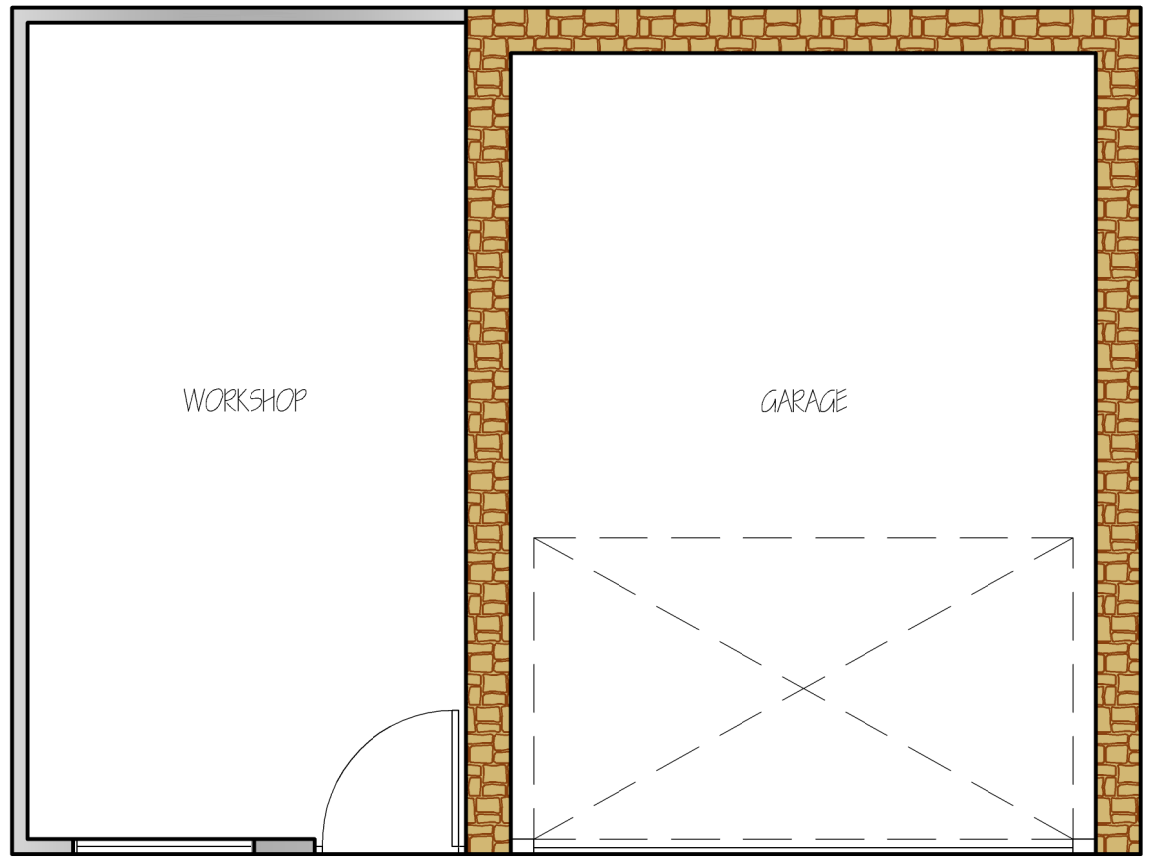


EXISTING PLAN
SCALE 1:50

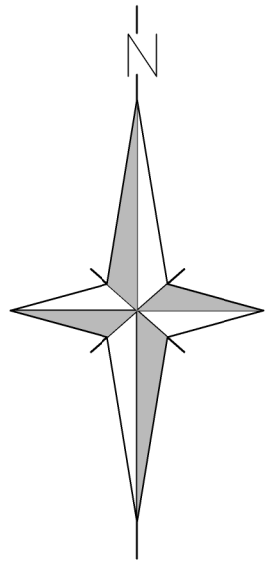


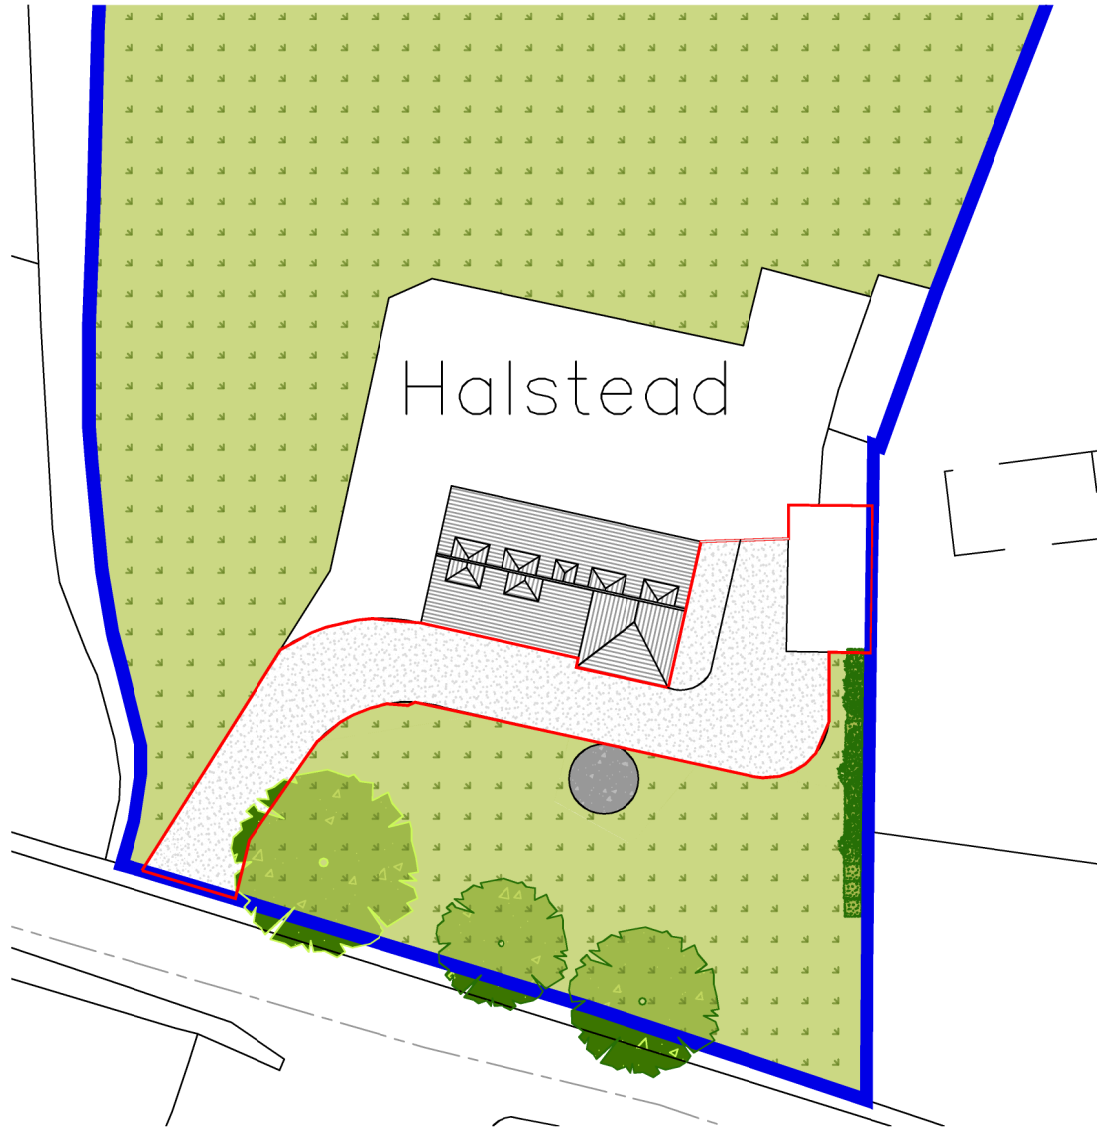

EXISTING OS PLAN
SCALE 1:500

0 5 10 15 20 25m

1 : 500

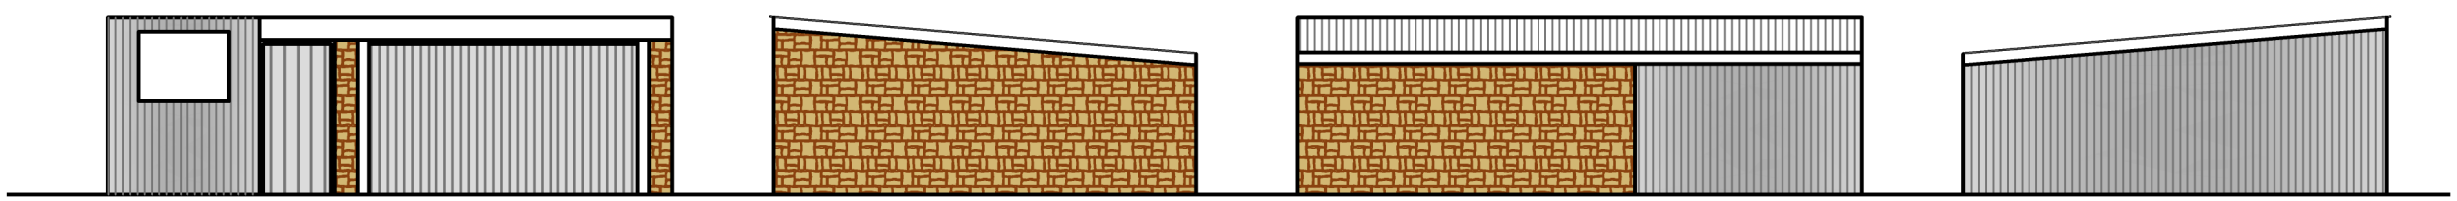

EAST FACING ELEVATION
SCALE 1:100

NORTH FACING ELEVATION
SCALE 1:100

REAR ELEVATION
SCALE 1:100

SOUTH FACING ELEVATION
SCALE 1:50

REV	DESCRIPTION	BY	DATE	CHKD
–	-----		--/--/--	
–	-----		--/--/--	
–	-----		--/--/--	

Drawn	RPS	Checked MW	Date 13/02/18
Scale	0 0.5 1.0 1.5 2.0 2.5m 1 : 50 0 1 2 3 4 5m 1 : 100		Original Size A3 Revision C

Client	M.WOOTTON MAIN ROAD ST10 4HH
Project	HALSTEAD WORKSHOP
Title	EXISTING PLANS & ELEVATIONS
Client Drawing No.	02