

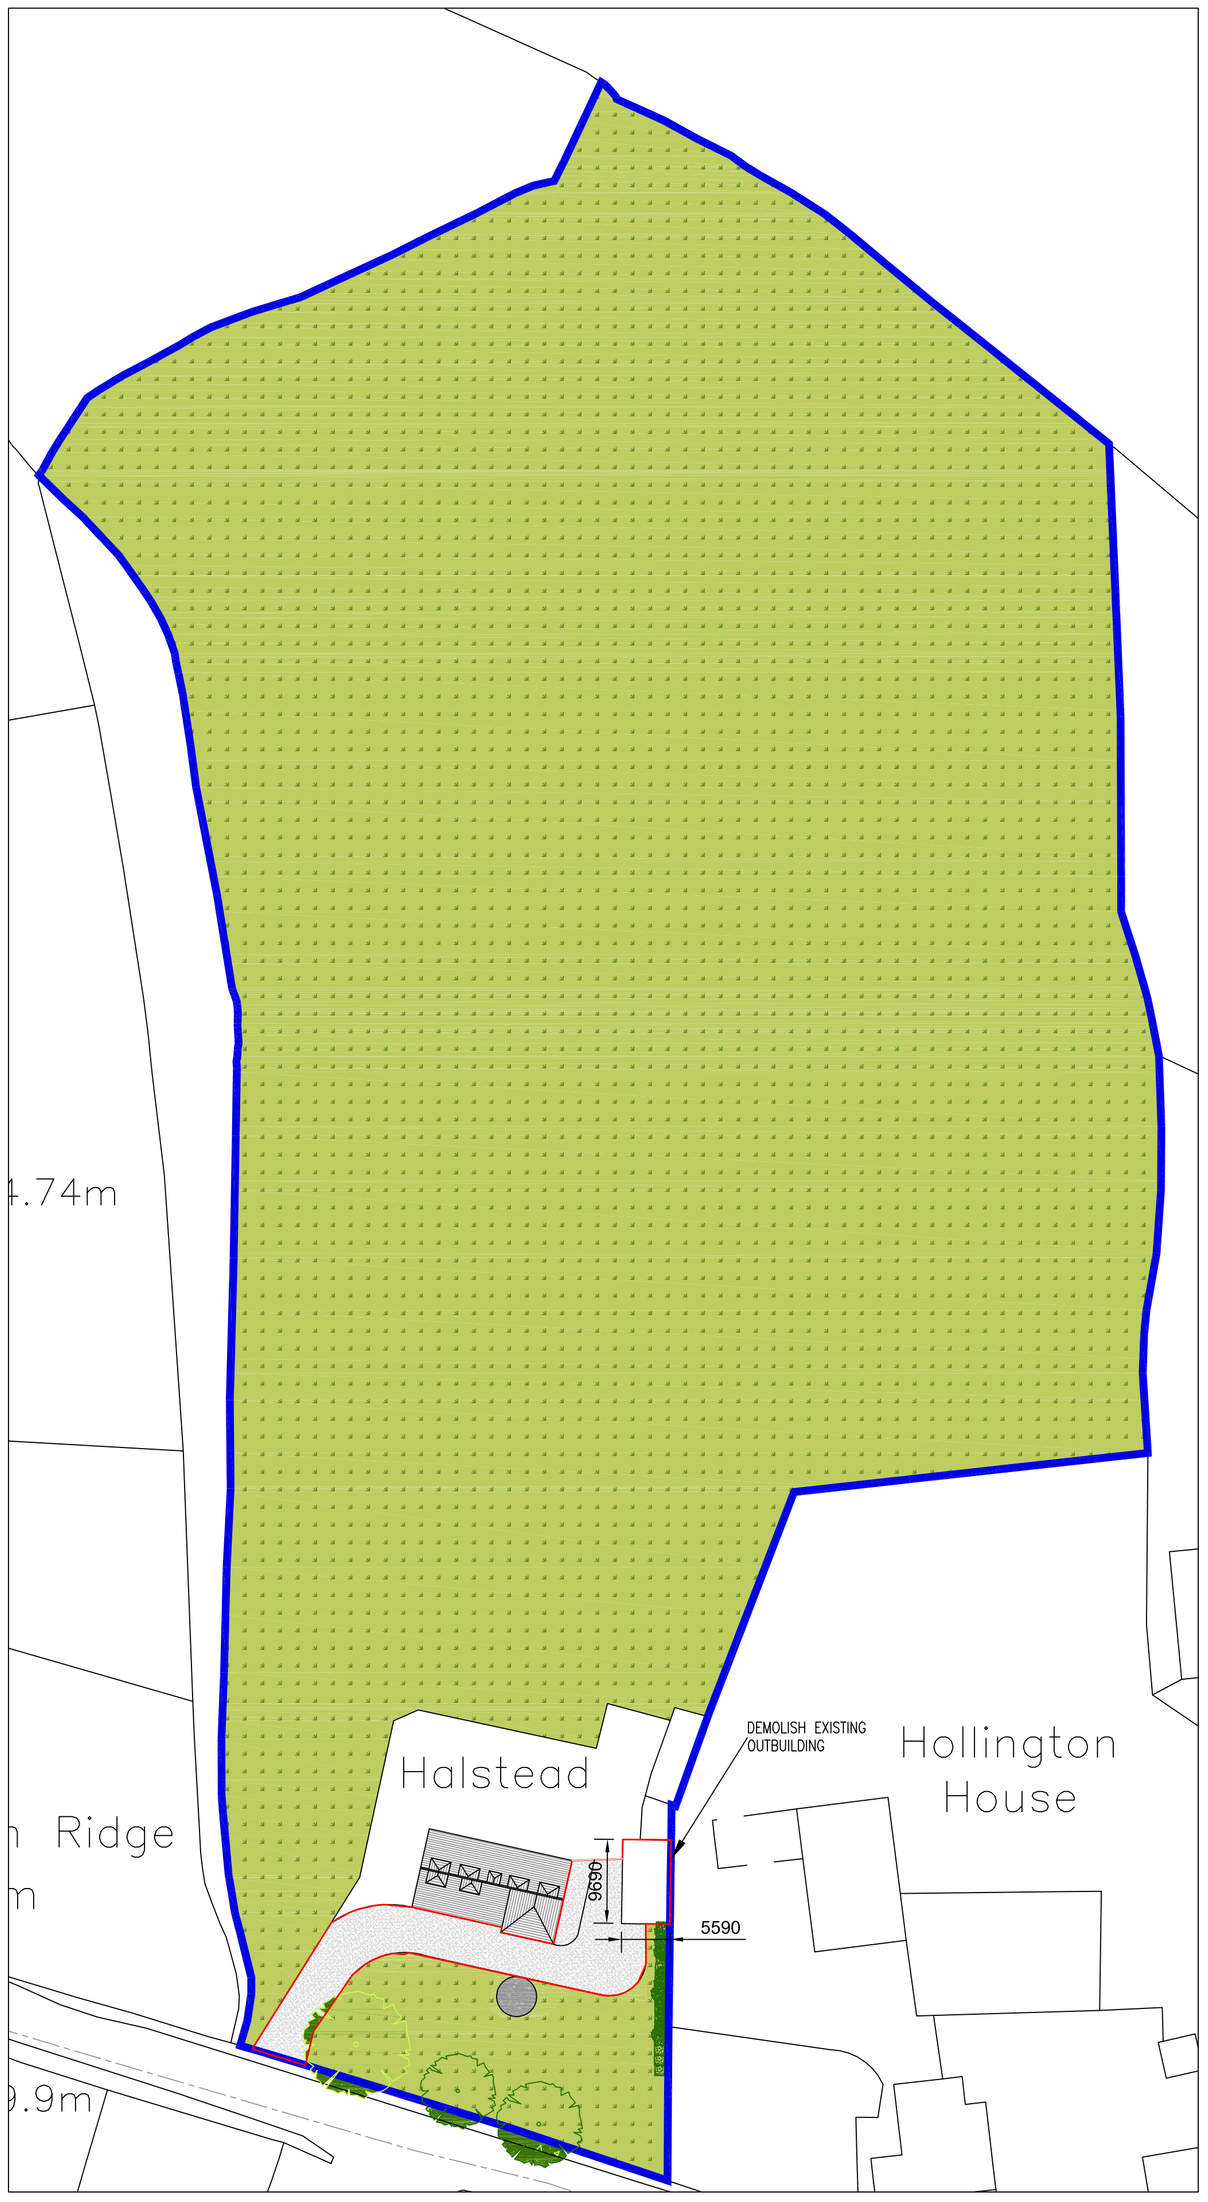


EXISTING OS TILE
SCALE 1:500

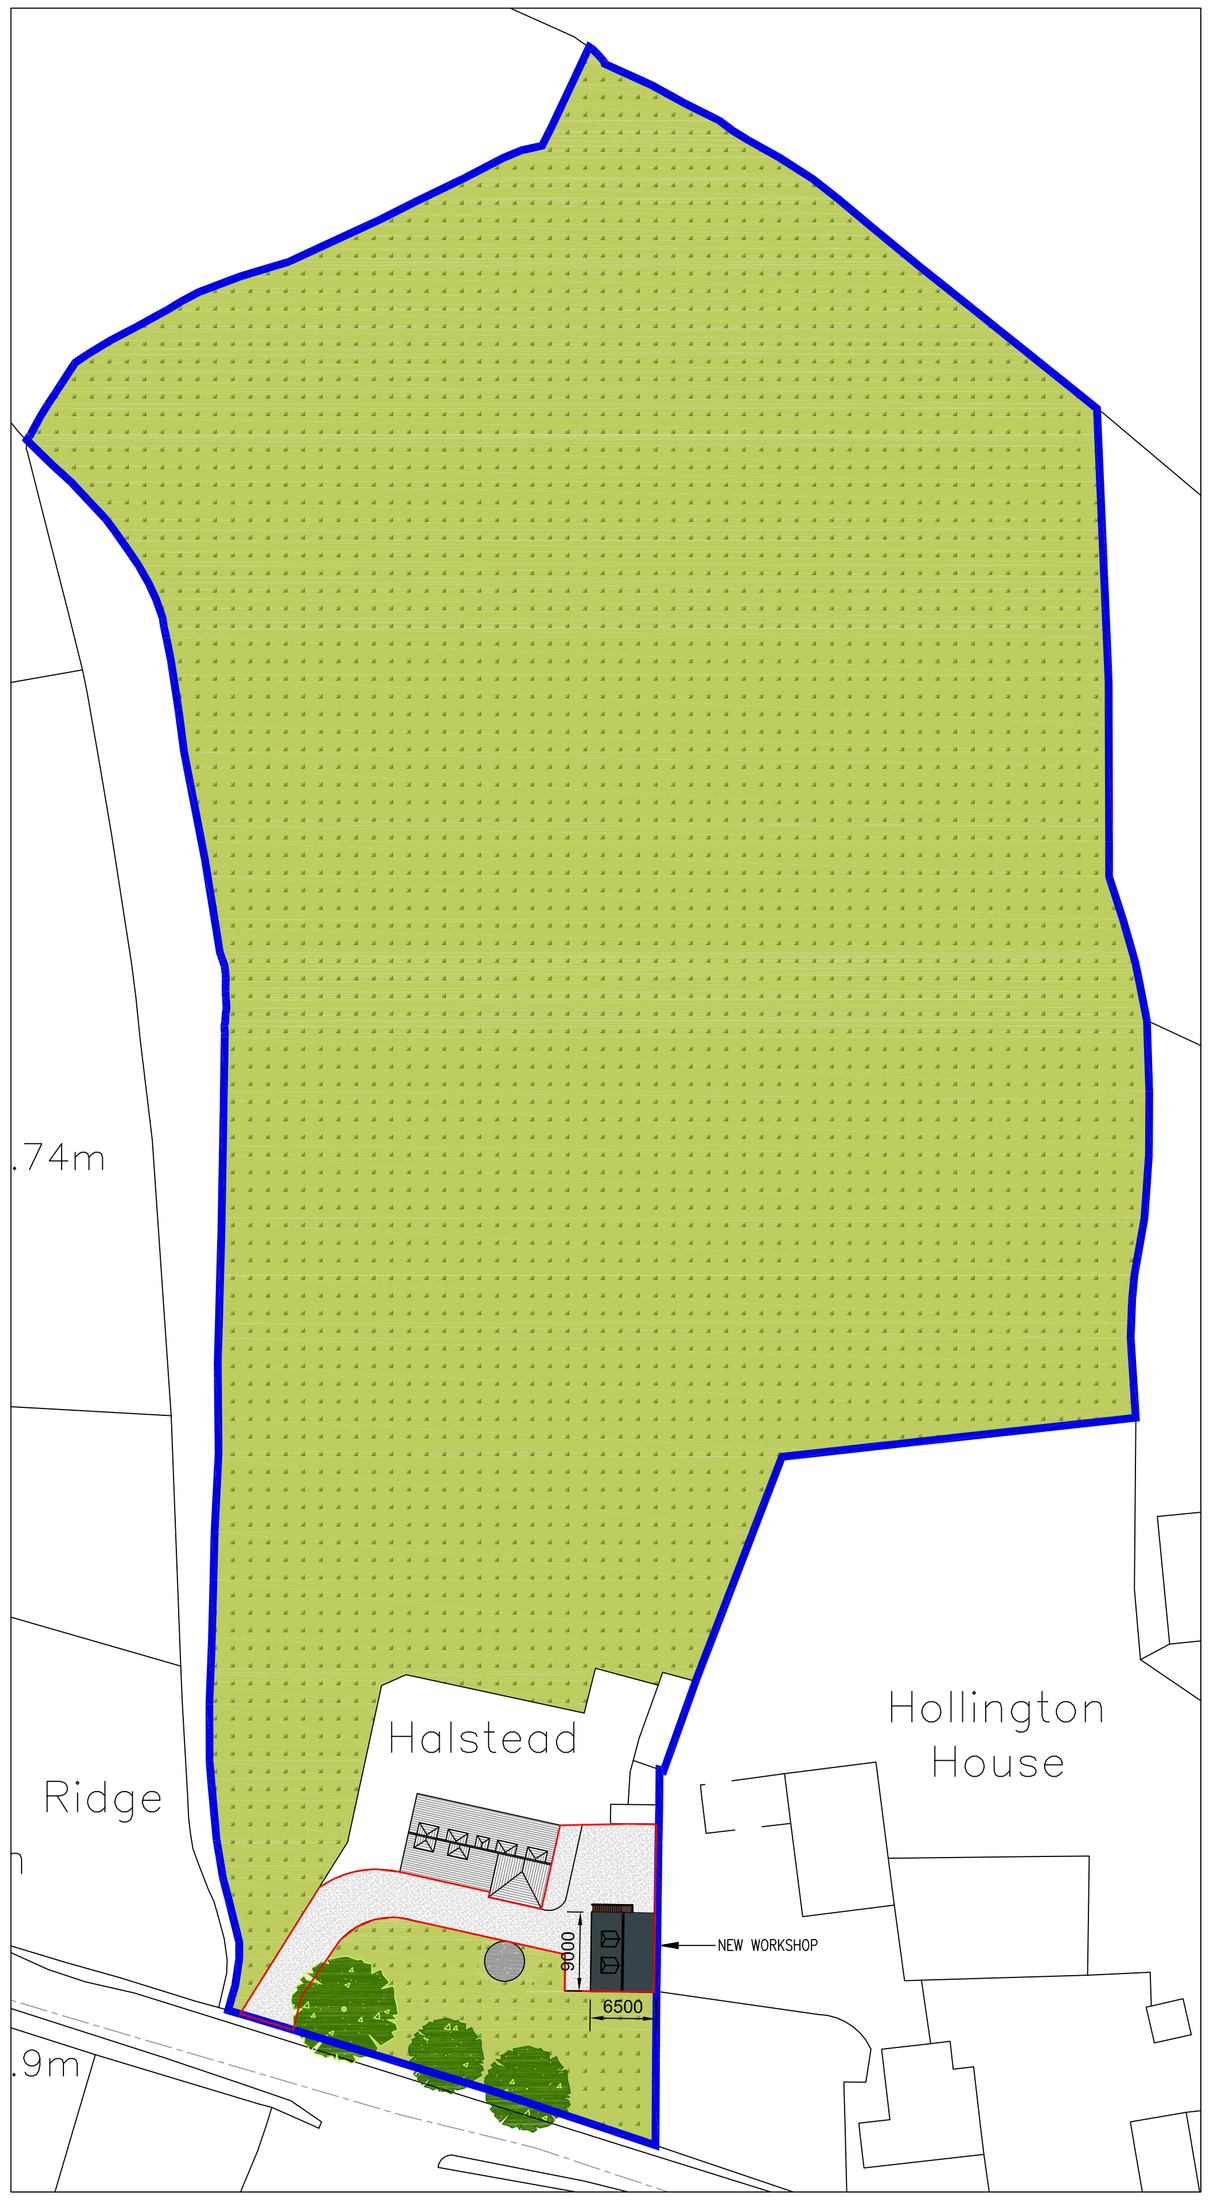

PROPOSED OS TILE
SCALE 1:500

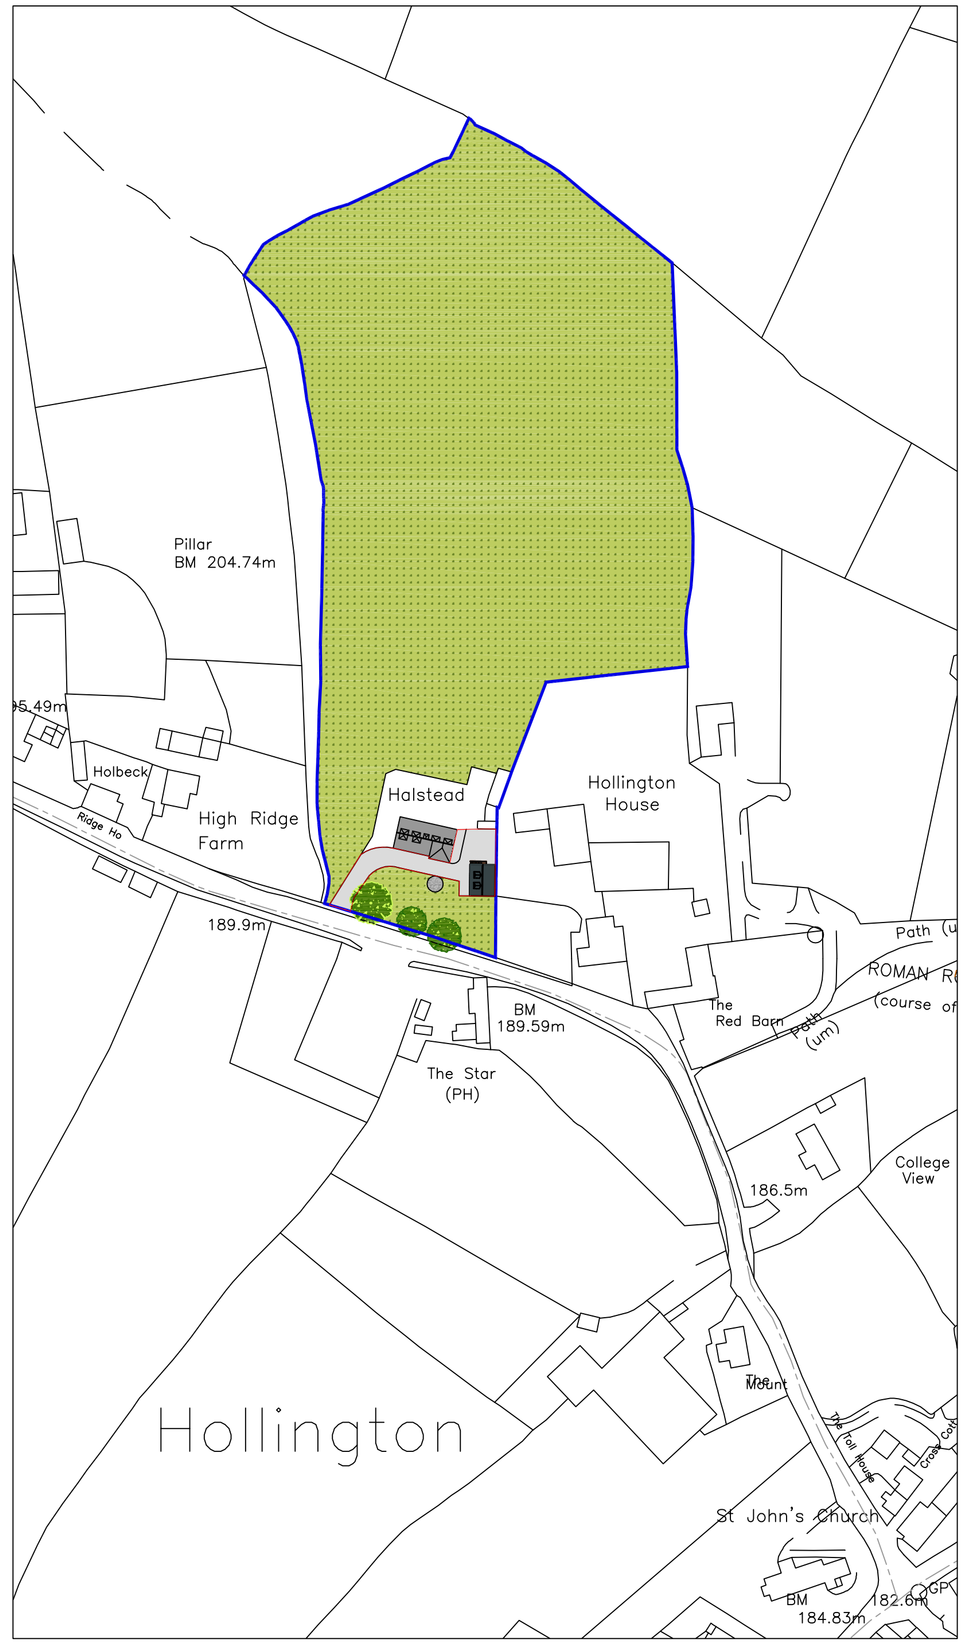

PROPOSED OS TILE
SCALE 1:1250

N

THIRD ANGLE PROJECTION

REV	DESCRIPTION	BY	DATE	CHKD

Client	M.WOOTTON MAIN ROAD ST10 4HH
Project	HALSTEAD WORKSHOP
Title	OS TILES & BLOCK PLANS
Drawn	RPS
Checked	RPS
Date	07/02/18
Scale	1:1250,500@A1
	Original Size

0 5 10 15 20 25m
1 : 500
0 2.5 25 37.5 50 62.5m
1 : 1250

Drawing No.	Revision
02	C