
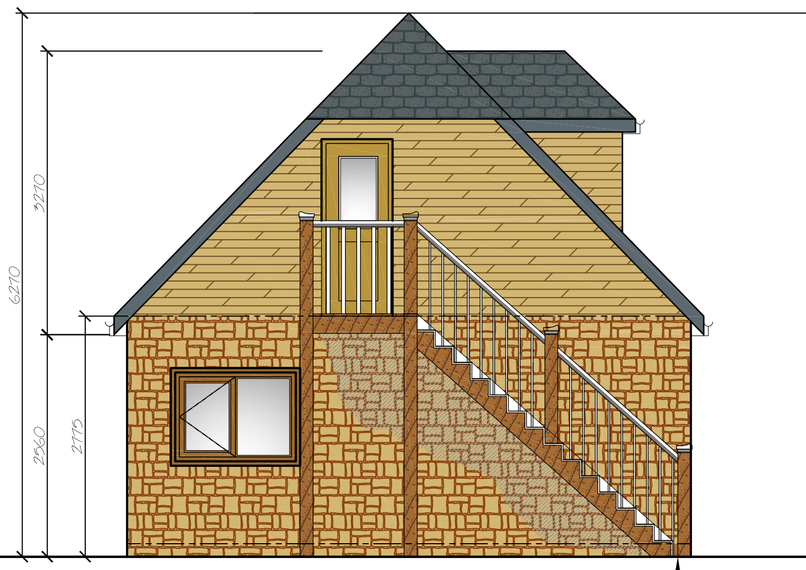



HARDWOOD TREATED STAIRS

SOUTH FACING ELEVATION
SCALE 1:50

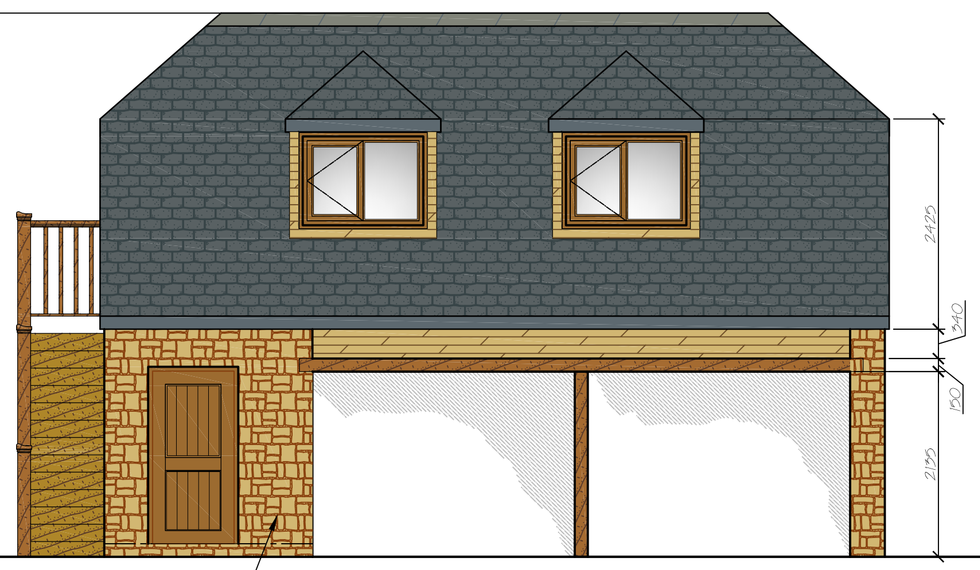


STONE FINISH TO MATCH HALSTEAD DWELLING


EAST FACING ELEVATION
SCALE 1:50

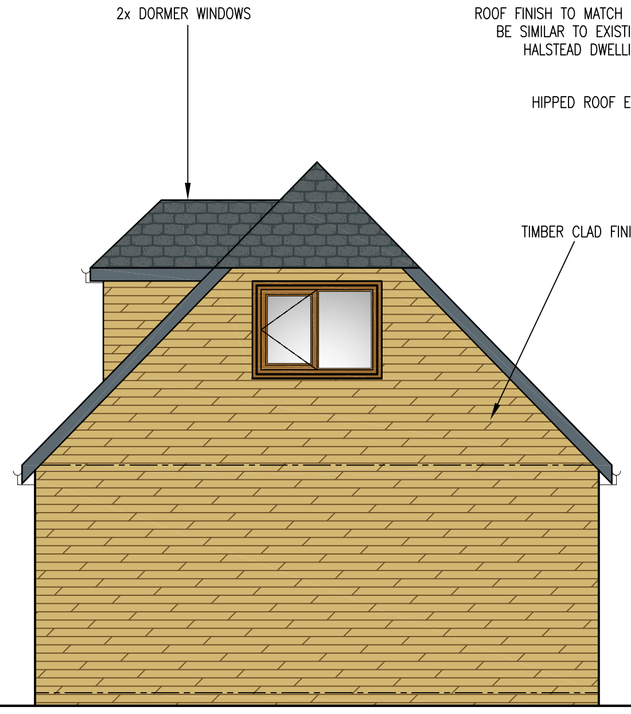


NORTH FACING ELEVATION
SCALE 1:50

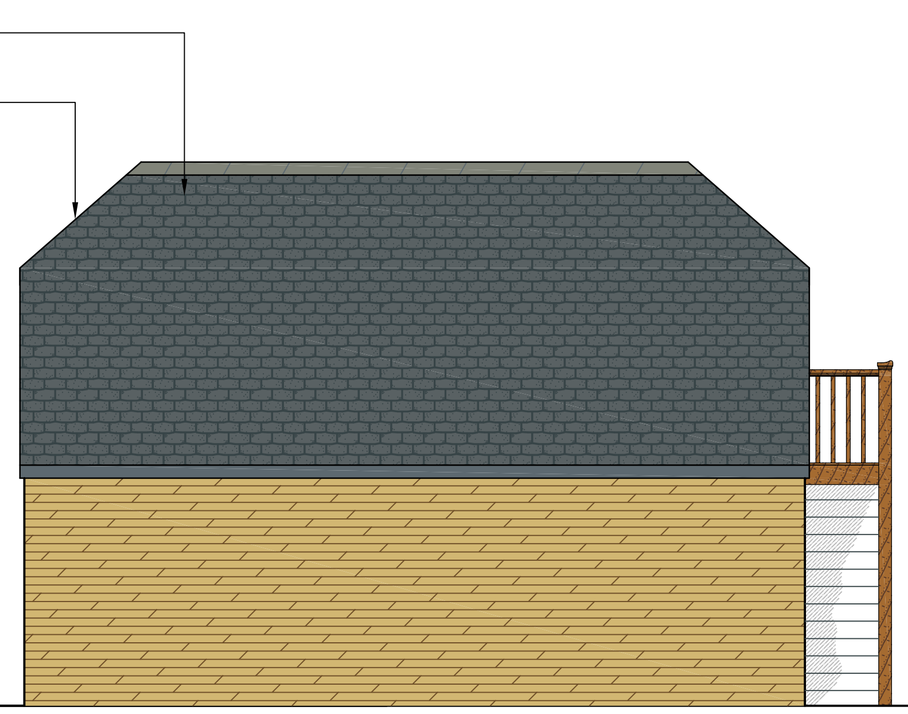

REAR ELEVATION
SCALE 1:50

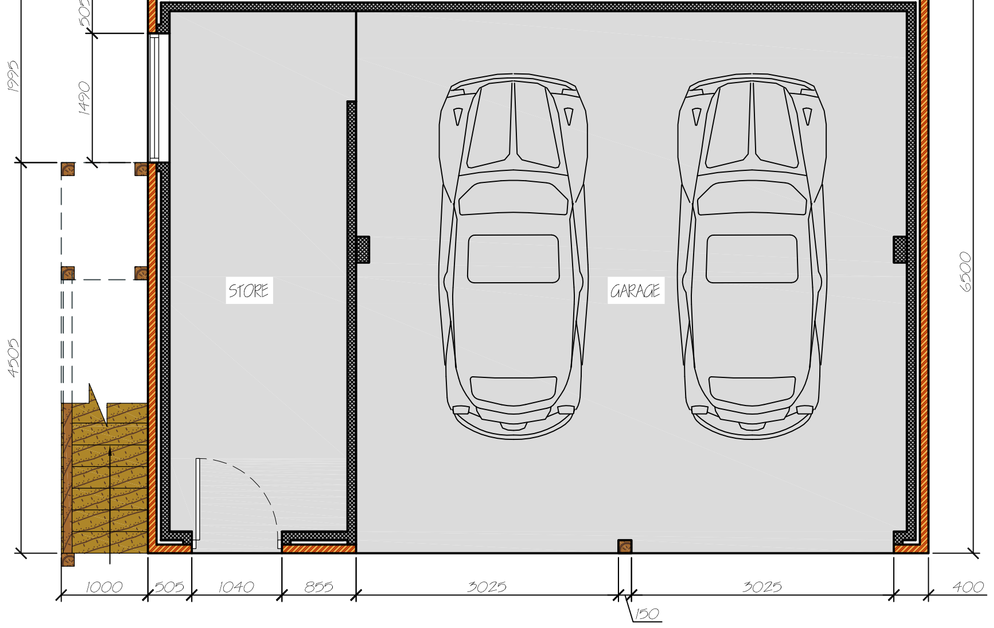

PROPOSED GROUND FLOOR PLAN
SCALE 1:50

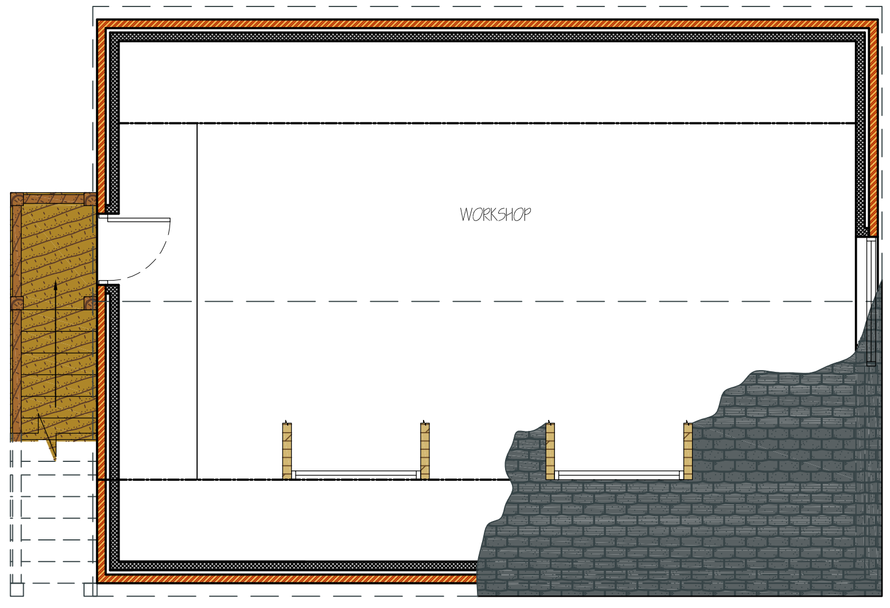

PROPOSED FIRST FLOOR PLAN
SCALE 1:50



OS TILE
SCALE 1:1250

N

THIRD ANGLE PROJECTION

REV	DESCRIPTION	BY	DATE	CHKD

Client	M.WOOTTON MAIN ROAD ST10 4HH
Project	HALSTEAD WORKSHOP
Title	PROPOSED PLANS & ELEVATIONS

Drawn RPS	Checked RPS	Date 07/02/18
Scale 1:50@A1		Original Size

0 0.5 1.0 1.5 2.0 2.5m
1 : 50

Drawing No.	Revision
01	C