

ELEVATION FROM CHEADLE ROAD 1:100

ELEVATION FROM FORECOURT 1:100

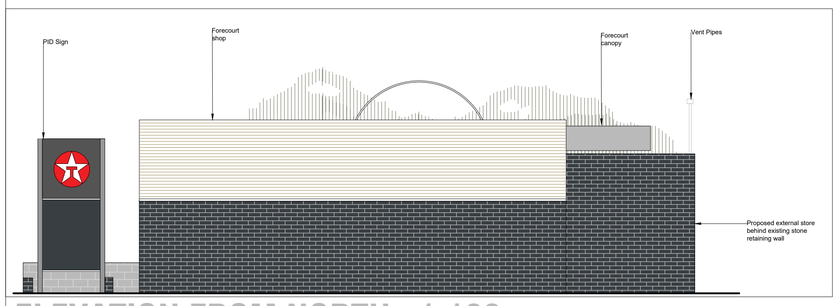

ELEVATION FROM NORTH 1:100

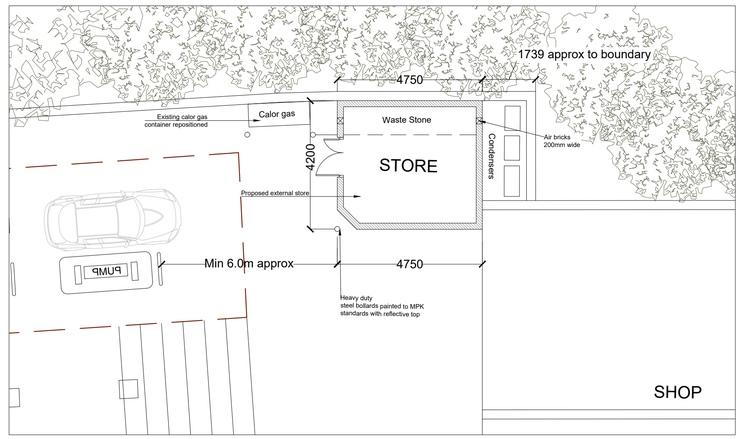

DETAIL PROPOSED EXTERNAL STORE 1:100

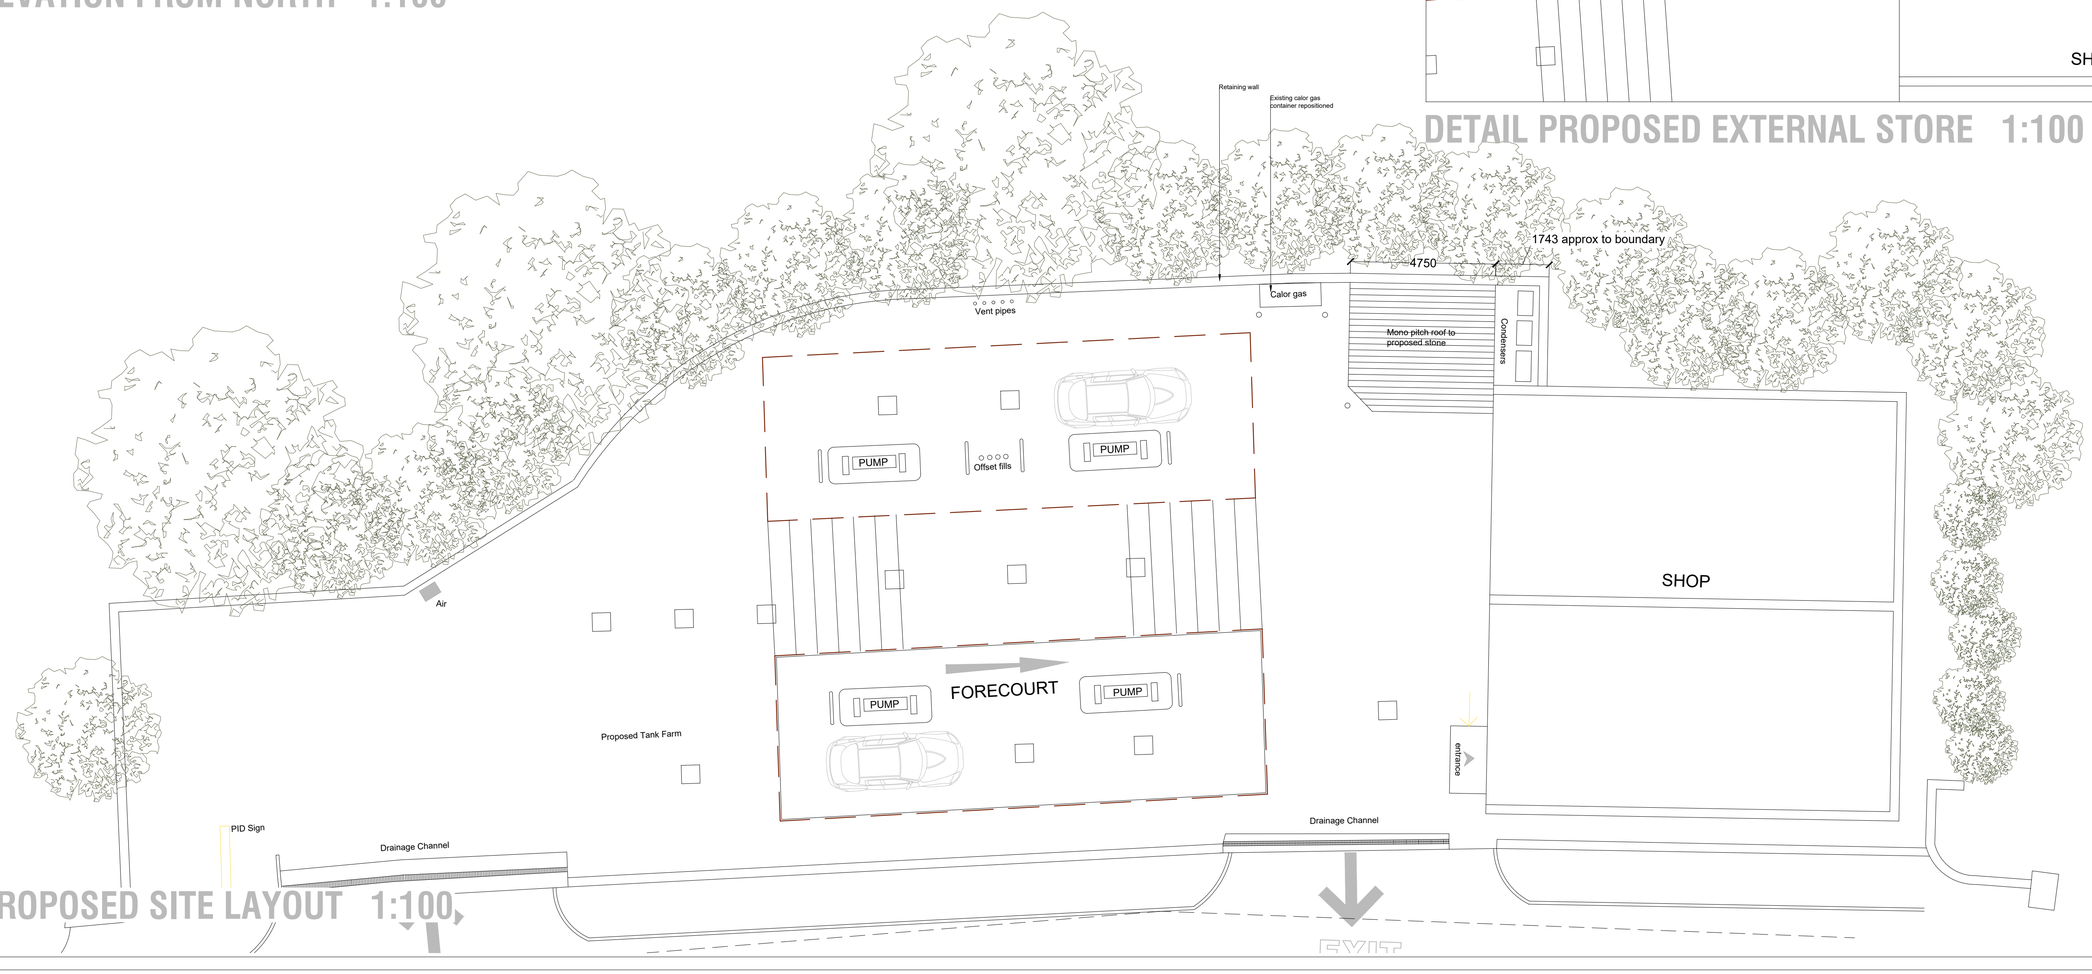

PROPOSED SITE LAYOUT 1:100

REVISIONS:

REV	NOTE	DATE
a	Drawing scaled clarified	Feb 18

NOTES:

Hard copy prints may not scale accurately. All levels are in metres and dimensions in milimetres and unless specified otherwise. To be read in conjunction with all other relevant drawings and specifications.

External walls, stone to match existing.

Roof, slate to match existing.

PLANNING APPLICATION WETLEY ROCKS 2018

CLIENT mpk

PROJECT
PROPOSED STORE INCORPORATING WASTE STORE

ADDRESS
WETLEY ROCKS SERVICE STATION
679 CHEADLE ROAD
STOKE ON TRENT
ST9 0BA

TITLE
PROPOSED SITE LAYOUT & ELEVATIONS

SCALE As Noted @ A1	JOB NO 17752
DRAWN OMAR SHAKIR DATE 12.01.2018	DWG NO PA02a
CHECKED DATE	REVISION a DATE 12.02.2018

ADCOCK ASSOCIATES
ELTA HOUSE, BIRMINGHAM ROAD, STRATFORD UPON AVON CV37 0AQ
enquiries@adcockassociates.co.uk Tel: +44(0)1789 414202 Fax:+44(0)1789 267741

■ DESIGN ■ ARCHITECTURE ■ PROJECT MANAGEMENT ■