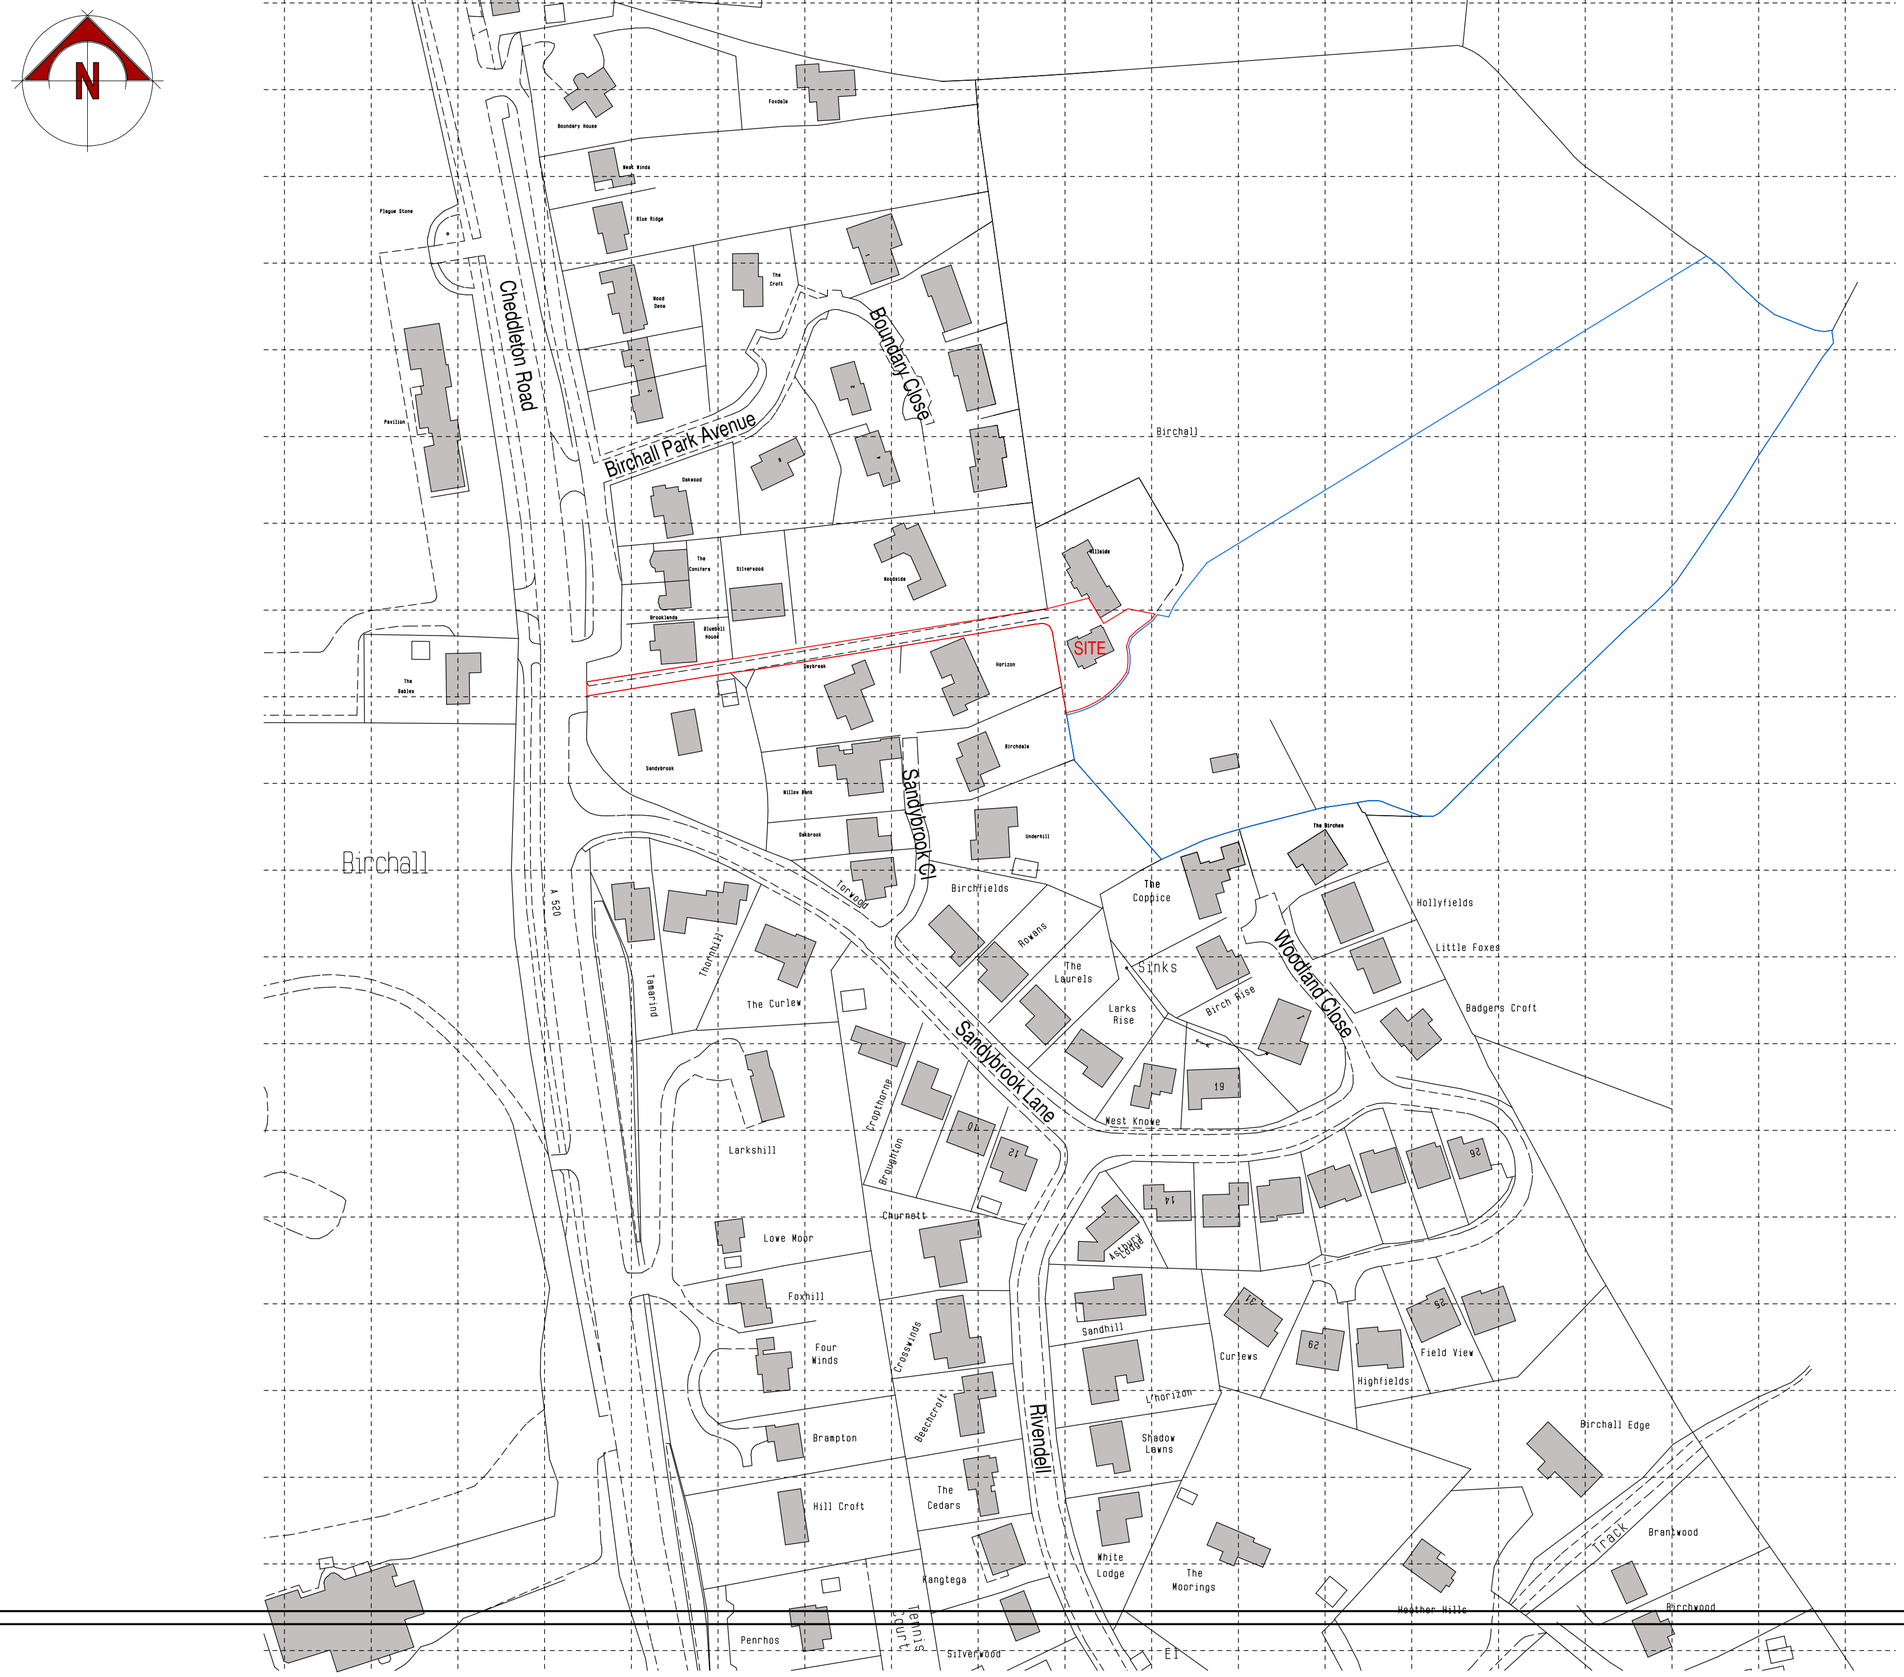



© Crown Copyright 2009. All rights reserved.
Licence number 100020449

0.0m 10.0m 20.0m 30.0m 40.0m 50.0m

scale bar @ 1:1250

# Mr & Mrs Mellor

PROPOSED ORANGERY AT
MOONWOOD,
CHEDDLETON ROAD, BIRCHALL,
LEEK, STAFFS,
ST13 5QZ

PLANNING PROPOSAL
LOCATION PLAN

| Date | Sheet | Scale |
|---|---|---|
| JANUARY 2018 | A2 | 1:1250 |
| Drg No. | Rev. | Drawn |
| 2017-2285-04 | - | NAW |

SAMMONS Architectural LIMITED
Chartered Institute of Architectural Technologists Registered Practice
10 Cawdry Buildings, Fountain Street, Leek. ST13 6JP
Telephone: 01538 386002
E-mail: info@sammonsltd.co.uk
Web: www.sammonsltd.co.uk

This drawing is copyright.
All dimensions must be checked prior to commencement.