ELEVATION 3

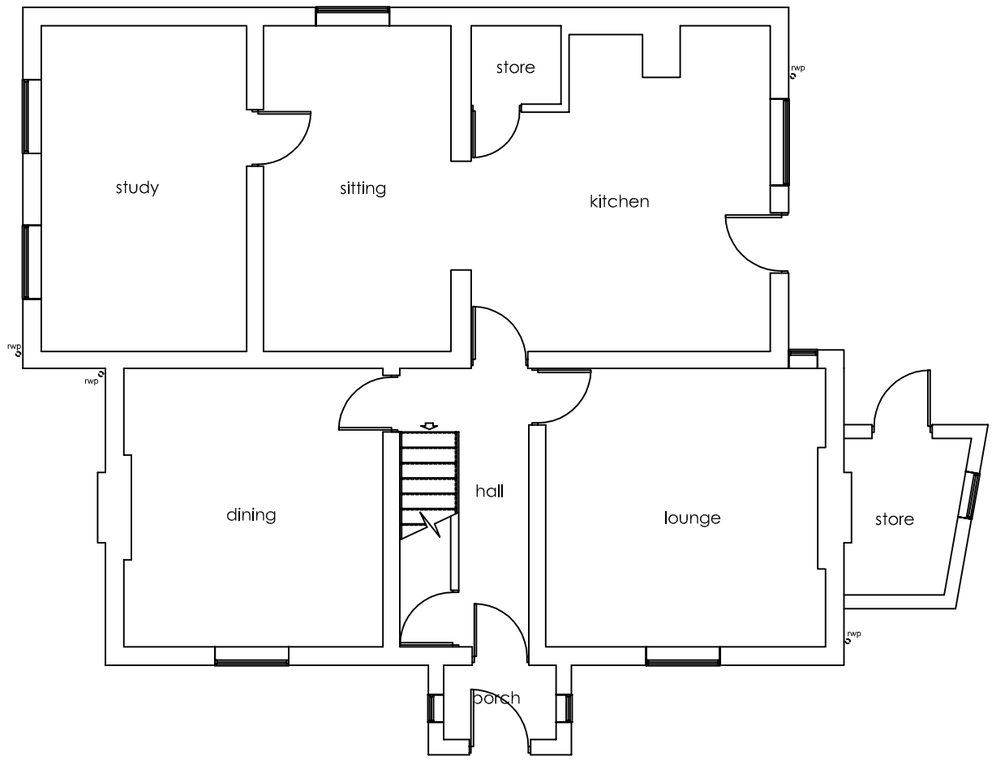

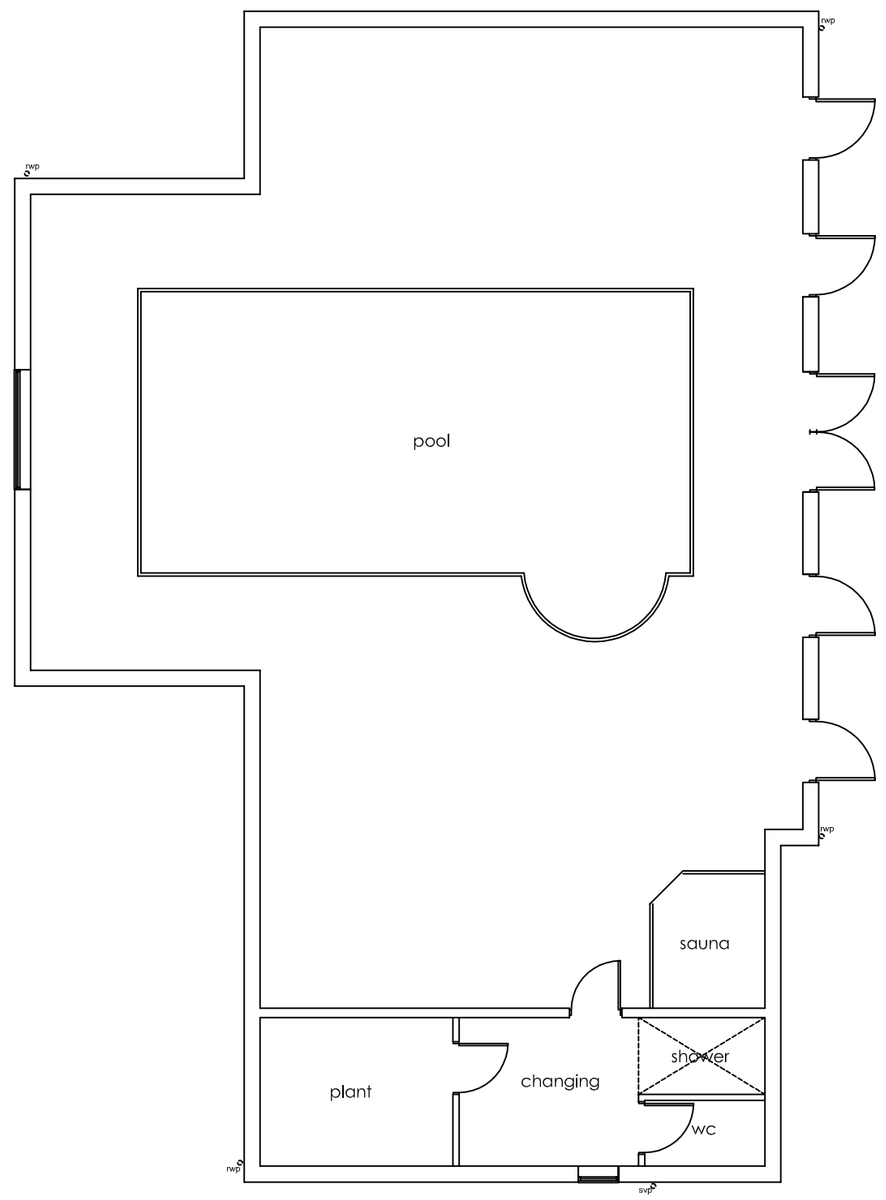

ELEVATION 2

EXISTING FLOOR PLANS
scale 1:100

ELEVATION 4

ELEVATION 1

KAD
ARCHITECTURAL DESIGN & SURVEYING SERVICES

'Brelades'
Peacock Lane
Hanchurch
Stoke-On-Trent
Staffordshire
ST4 8RZ

tel/fax : 01782 659733

www.kadarchitectural.co.uk
jon@kadarchitectural.co.uk

Copyright

KAD Architectural Design & Surveying Services.

This drawing and the designs depicted may not be reproduced in whole or in part without the prior written permission of KAD Architectural Design & Surveying Services

REVISIONS & PUBLICATION DATES

Planning Purposes Only

PROJECT NUMBER / DRAWING NUMBER
2156/10/02

CLIENT
Mr & Mrs Young
Caverswall Park Farm
Caverswall Lane
Stoke-On-Trent
ST3 6HP

DRAWING TITLE
Existing Floor Plans

FIRST PUBLICATION DATE
May 2010 Jon Bennett

SCALE :-
1:100 printed @ A2

PROJECT
Proposed Conservatory/Link Extension at
Caverswall Park Farm
Caverswall Lane
Stoke-On-Trent
ST3 6HP