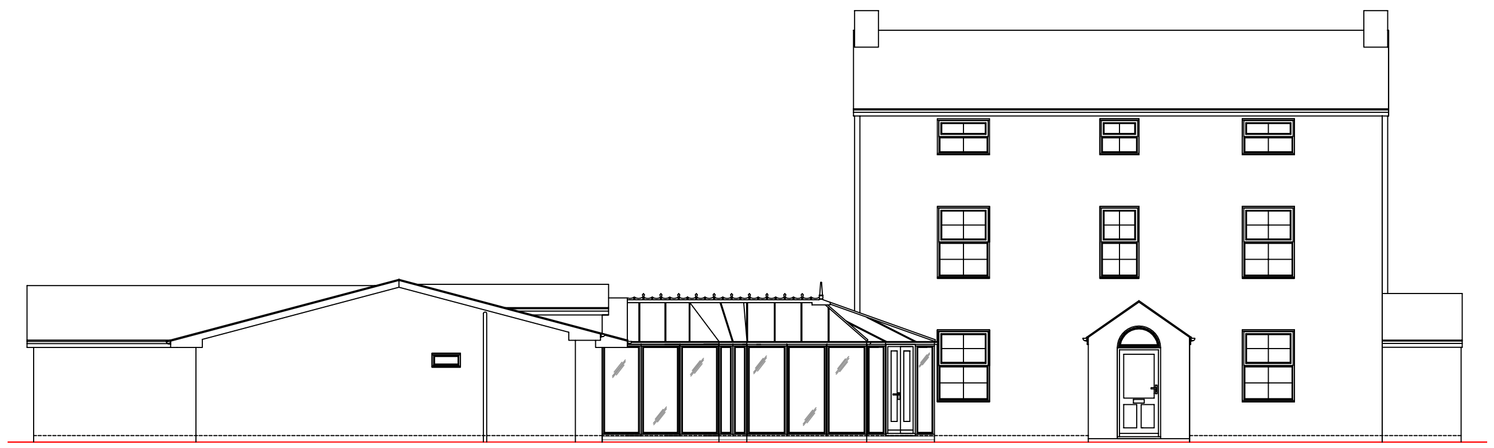

ELEVATION 1
scale 1:100

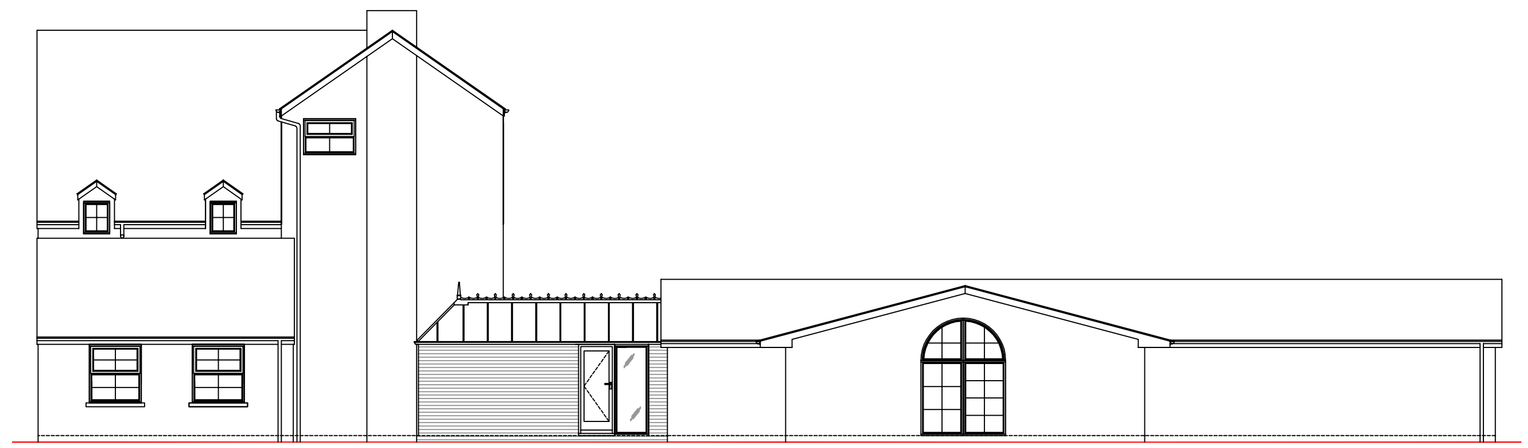

ELEVATION 2
scale 1:100

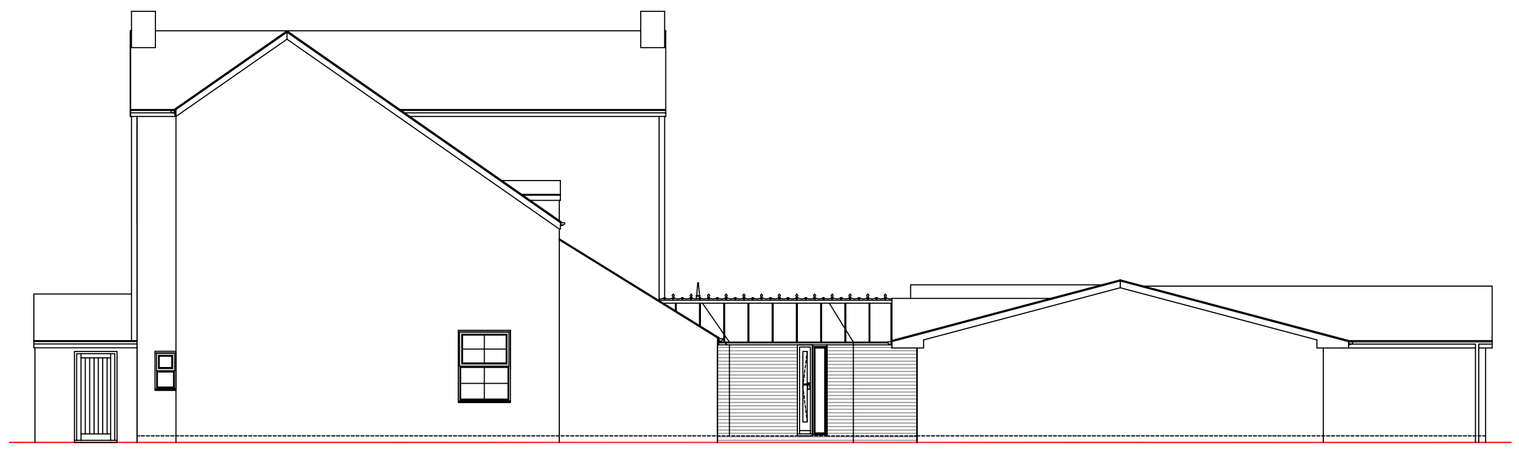

ELEVATION 3
scale 1:100

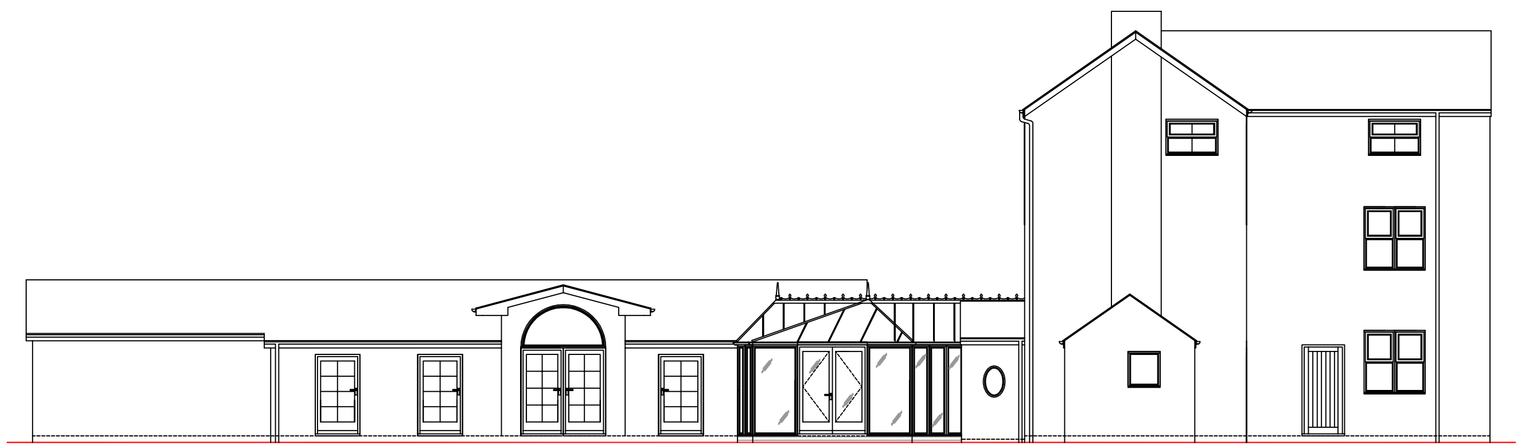

ELEVATION 4
scale 1:100

KAD
ARCHITECTURAL DESIGN
& SURVEYING SERVICES

'Brelades'
Peacock Lane
hanchurch
Stoke-On-Trent
Staffordshire
ST4 8RZ

tel/fax : 01782 659733

www.kadarchitectural.co.uk
jon@kadarchitectural.co.uk

Copyright

KAD Architectural Design & Surveying Services.

This drawing and the designs depicted may not be reproduced in whole or in part without the prior written permission of KAD Architectural Design & Surveying Services



ELEVATION 1
scale 1:100

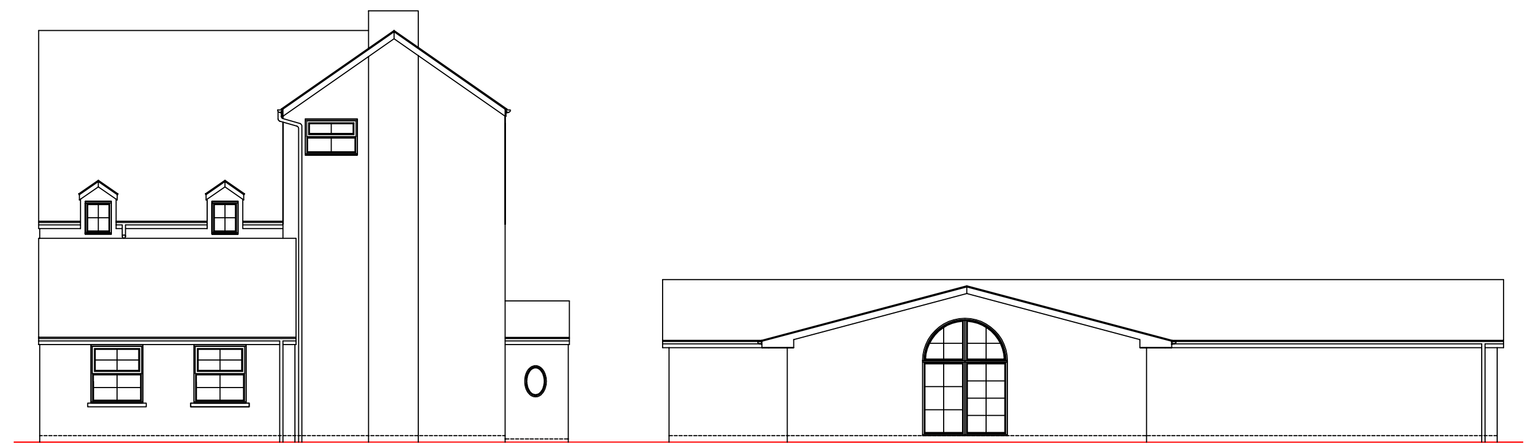

ELEVATION 2
scale 1:100

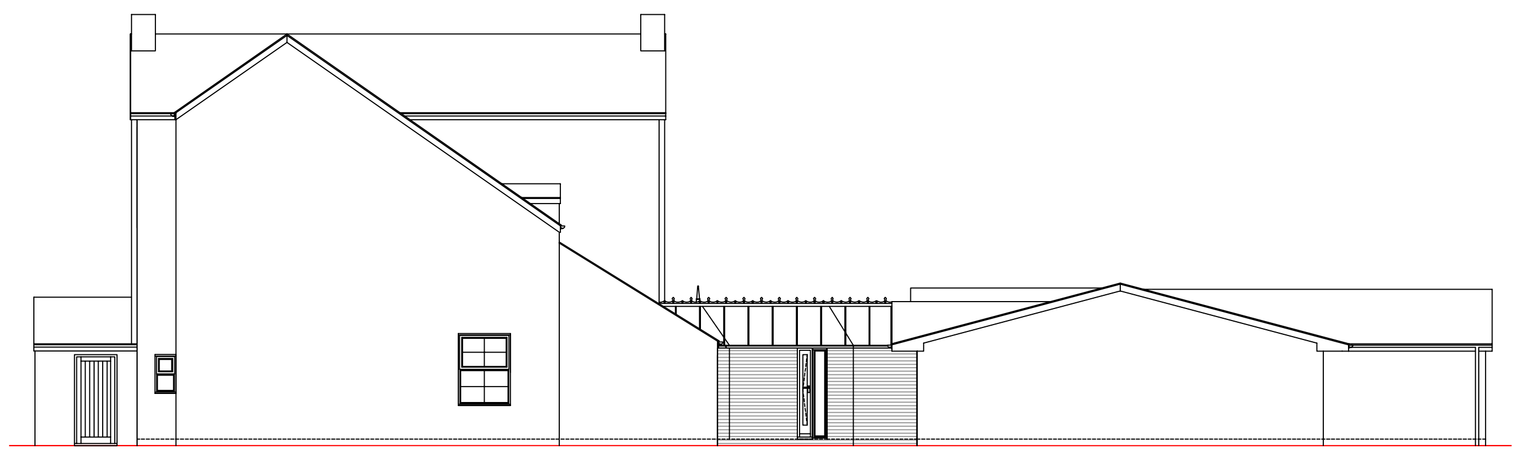

ELEVATION 3
scale 1:100



ELEVATION 4
scale 1:100

REVISIONS & PUBLICATION DATES

Planning Purposes Only

PROJECT NUMBER / DRAWING NUMBER

2156/10/03

CLIENT

Mr & Mrs Young
Caverswall Park Farm
Caverswall Lane
Stoke-On-Trent
ST3 6HP

DRAWING TITLE

Proposed Details & Specification

FIRST PUBLICATION DATE
May 2010

Jon Bennett

SCALE :-
1:100

printed @ A1

PROJECT

Proposed Conservatory/Link Extension at
Caverswall Park Farm
Caverswall Lane
Stoke-On-Trent
ST3 6HP