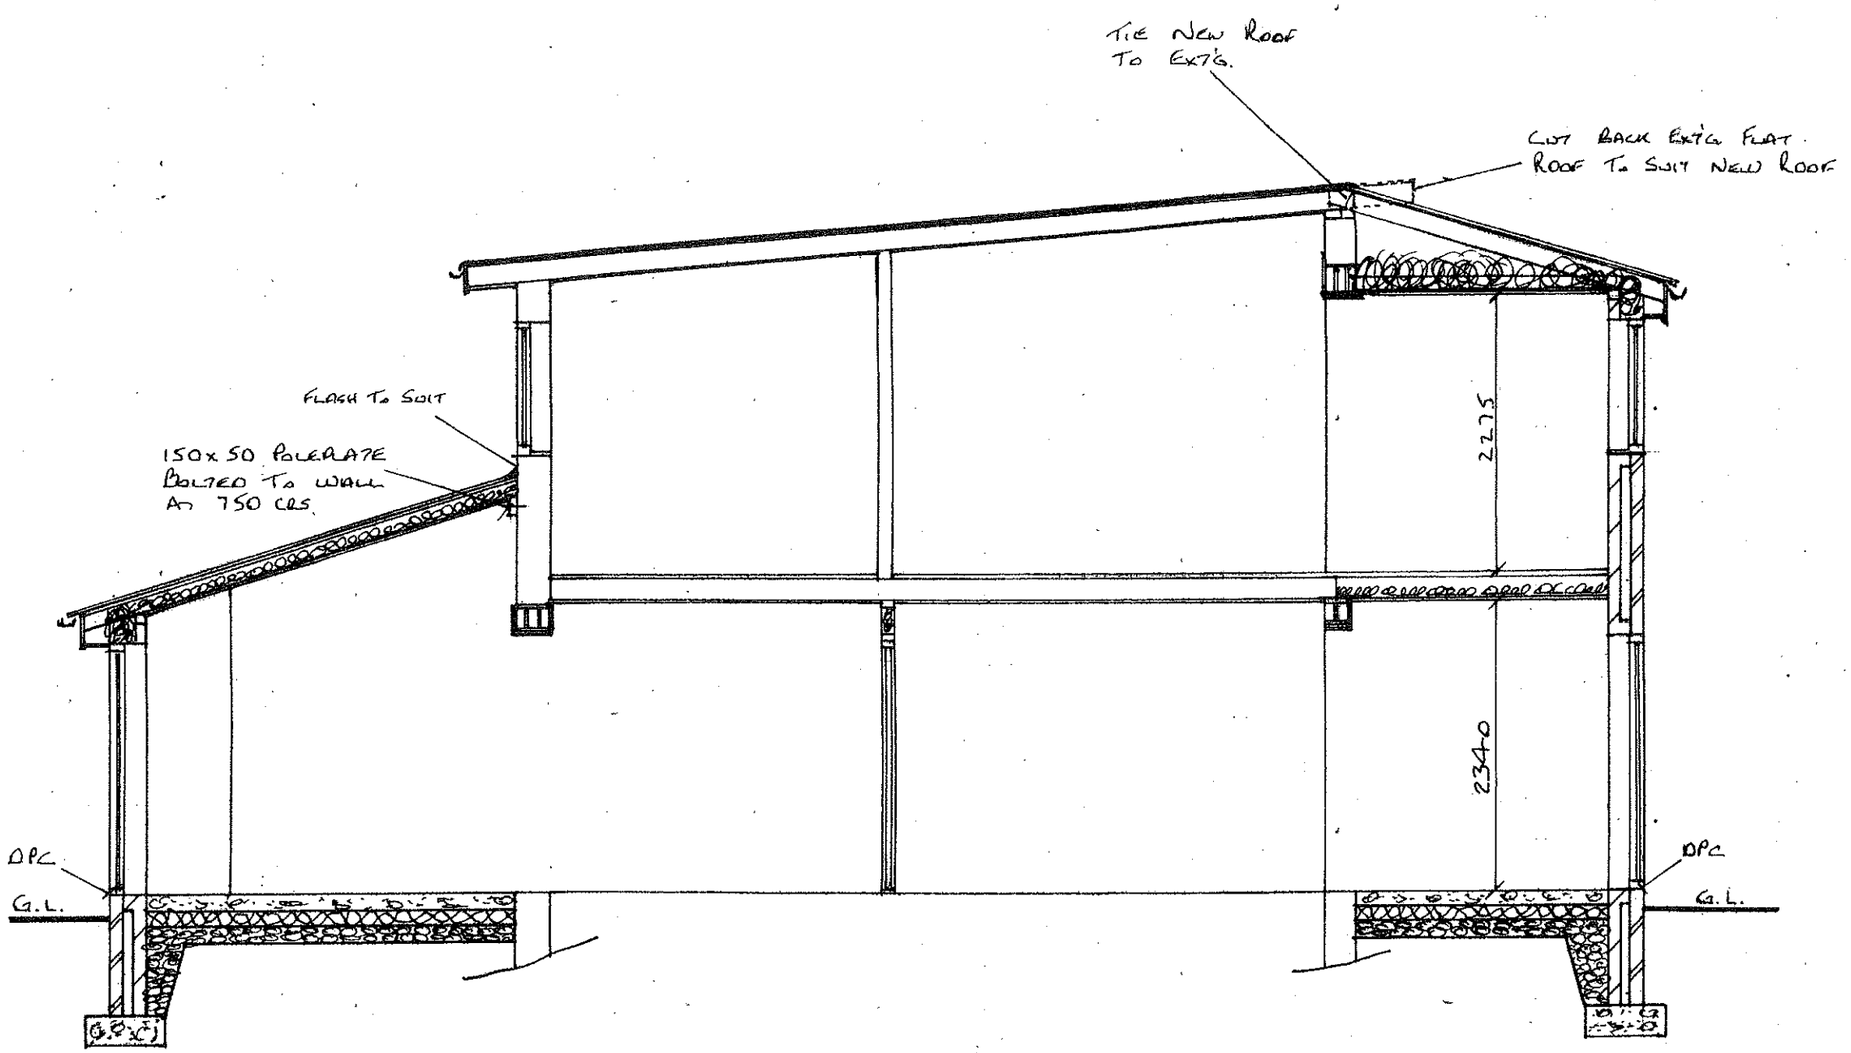

Typical Section At 20 School Drive, Oakamoor, Staffs Moorlands For Mr. & Mrs. V. Thornton.

Drg No 125/178/2

Date :- January 26th 2018.

Scale :- 1:50