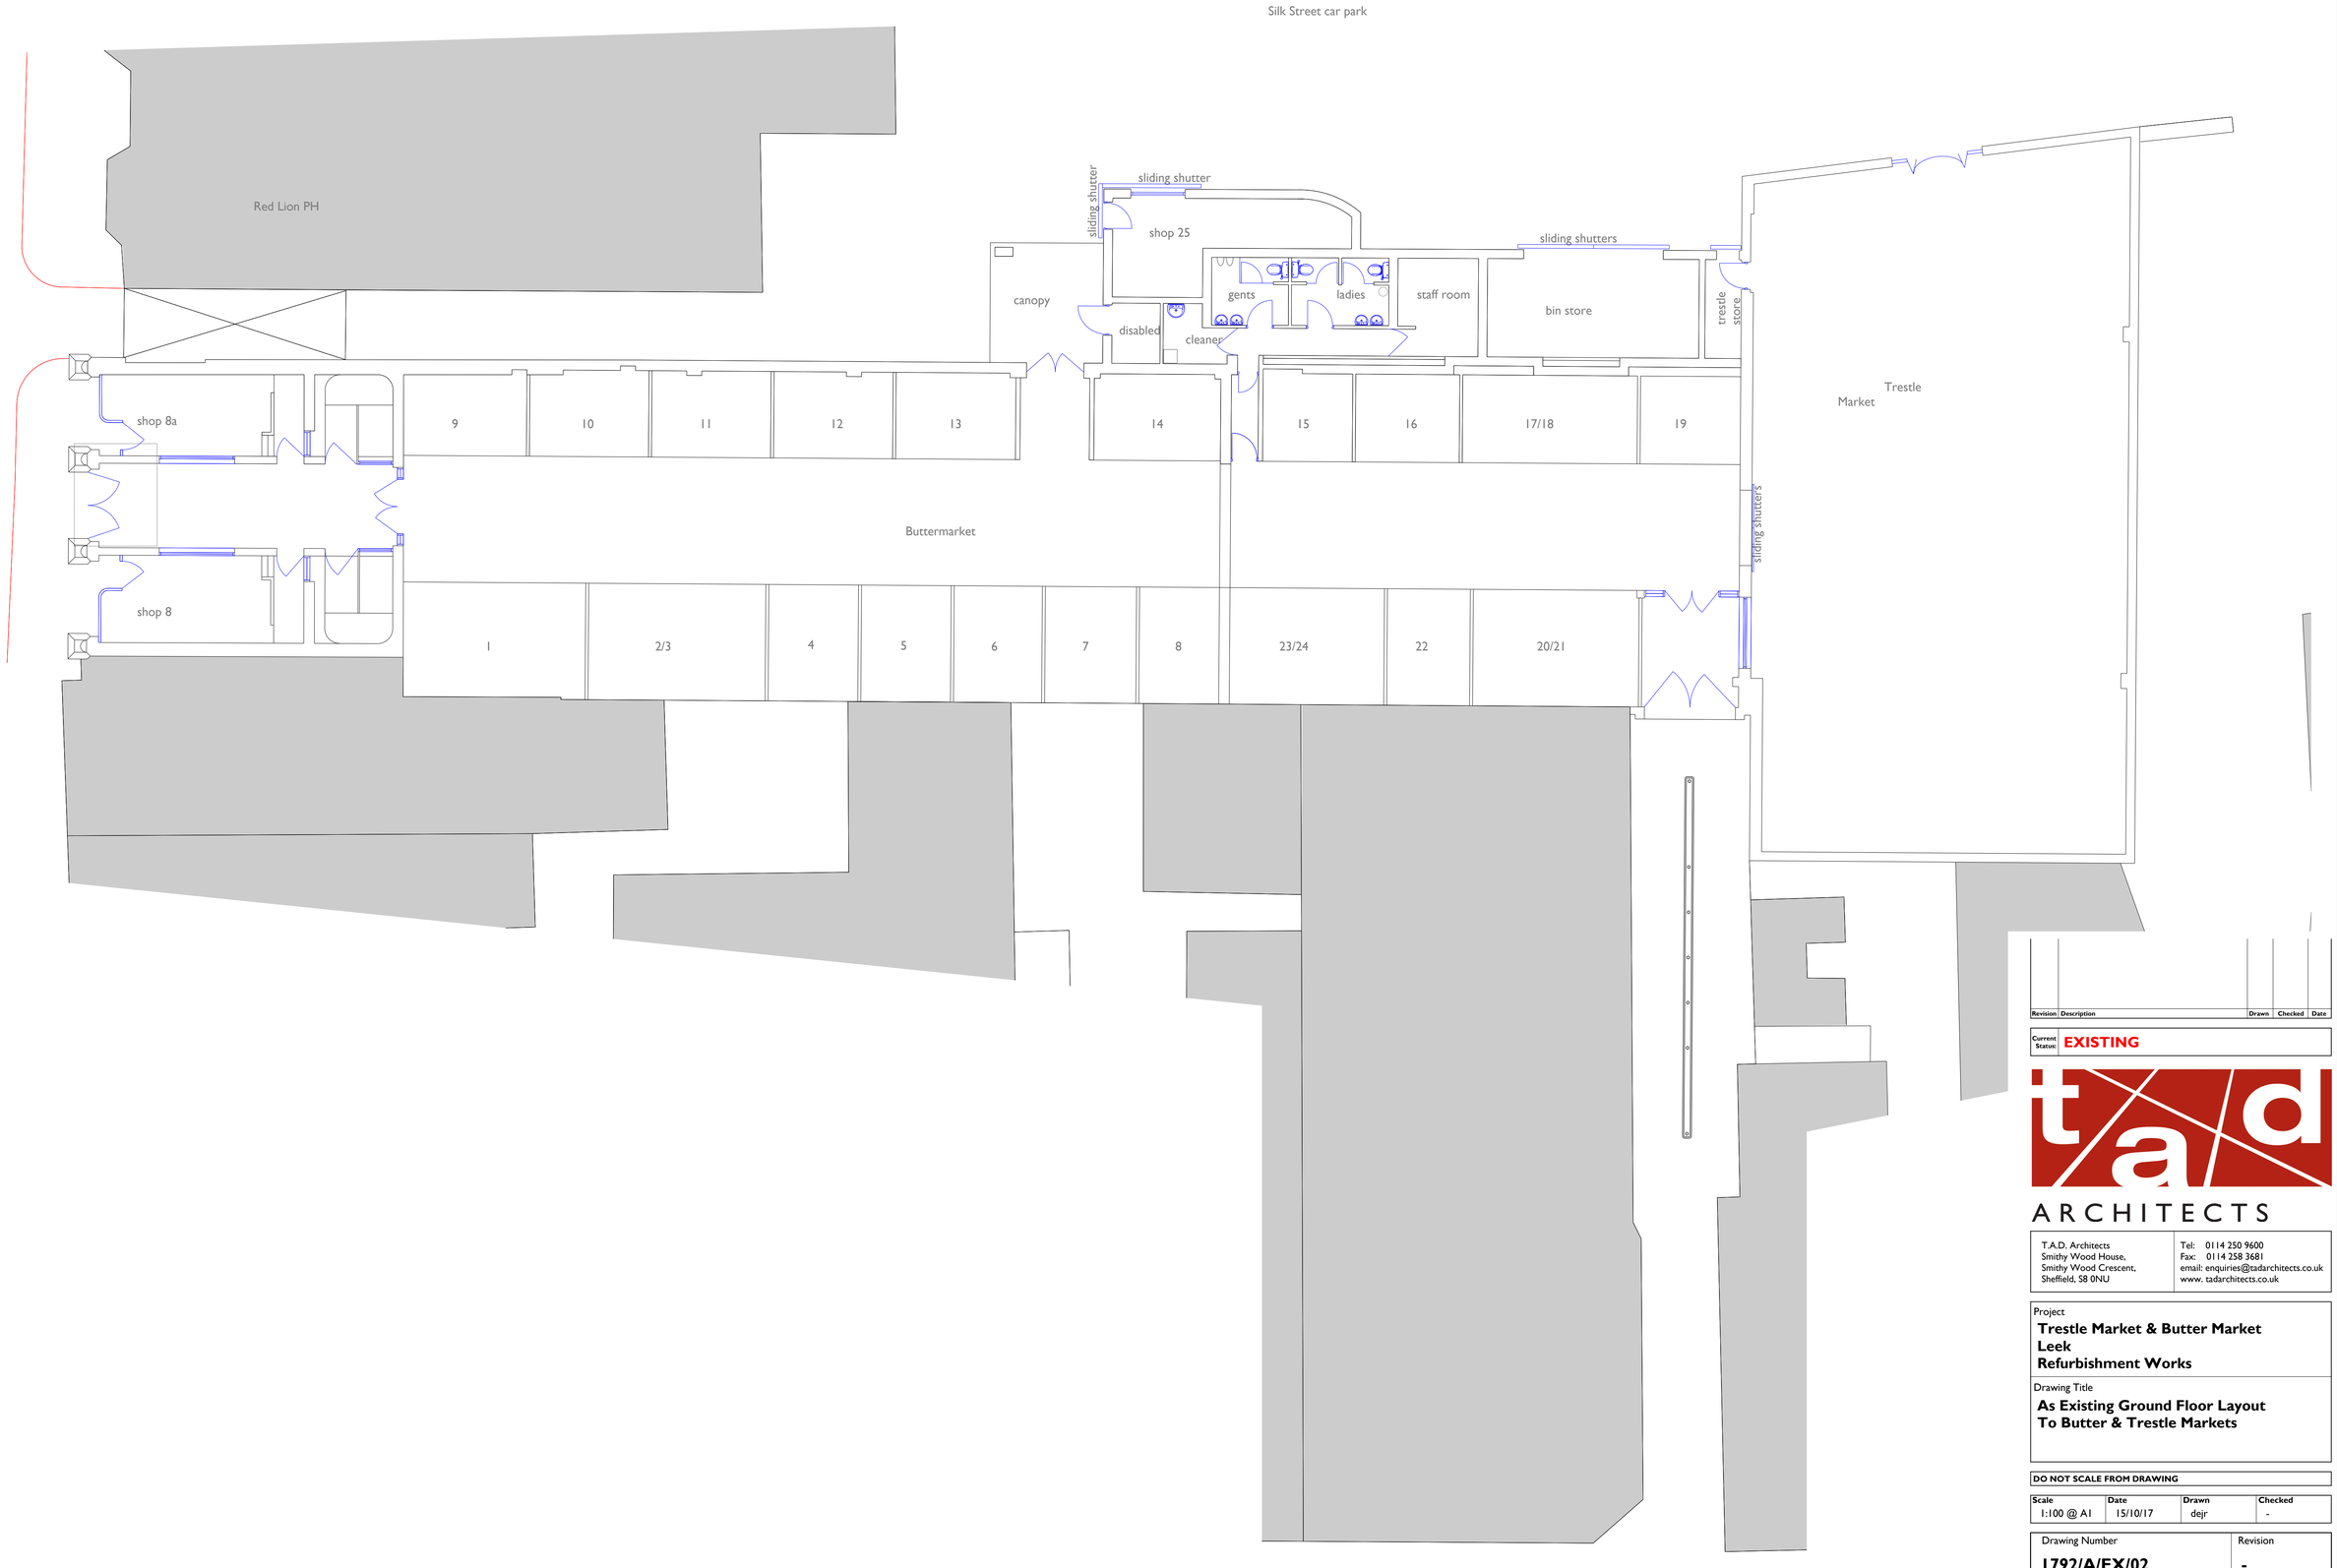


| Revision | Description | Drawn | Checked | Date |
|---|---|---|---|---|

Current Status: **EXISTING**


ARCHITECTS

T.A.D. Architects
Smithy Wood House,
Smithy Wood Crescent,
Sheffield, S8 0NU

Tel: 0114 250 9600
Fax: 0114 258 3681
email: enquiries@tadarchitects.co.uk
www. tadarchitects.co.uk


Project
**Trestle Market & Butter Market**
**Leek**
**Refurbishment Works**

Drawing Title
**As Existing Ground Floor Layout**
**To Butter & Trestle Markets**

**DO NOT SCALE FROM DRAWING**

| Scale | Date | Drawn | Checked |
|---|---|---|---|
| 1:100 @ A1 | 15/10/17 | dejr | - |

Drawing Number: **1792/A/EX/02**

Revision: **-**

CAD Reference: xxxx/GDS FILES/xxxx xxx.cpj

© T.A.D. Architects