

Part section/part elevation (view A)

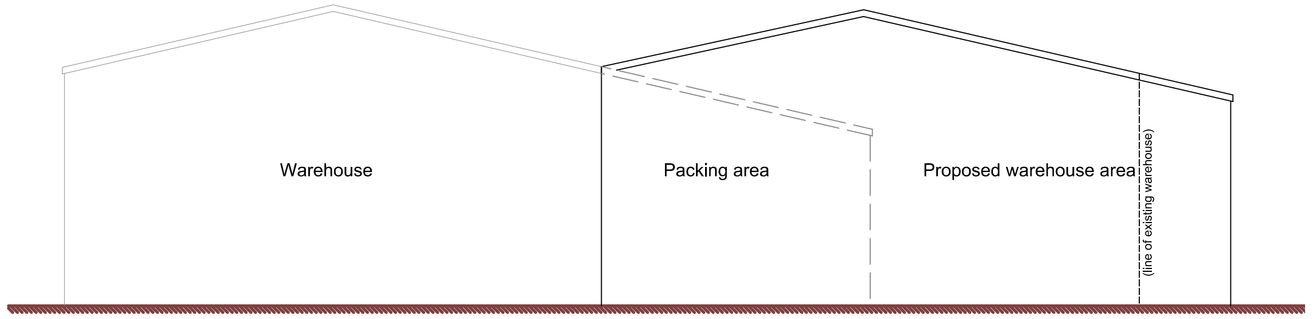

Part section/part elevation (View B)

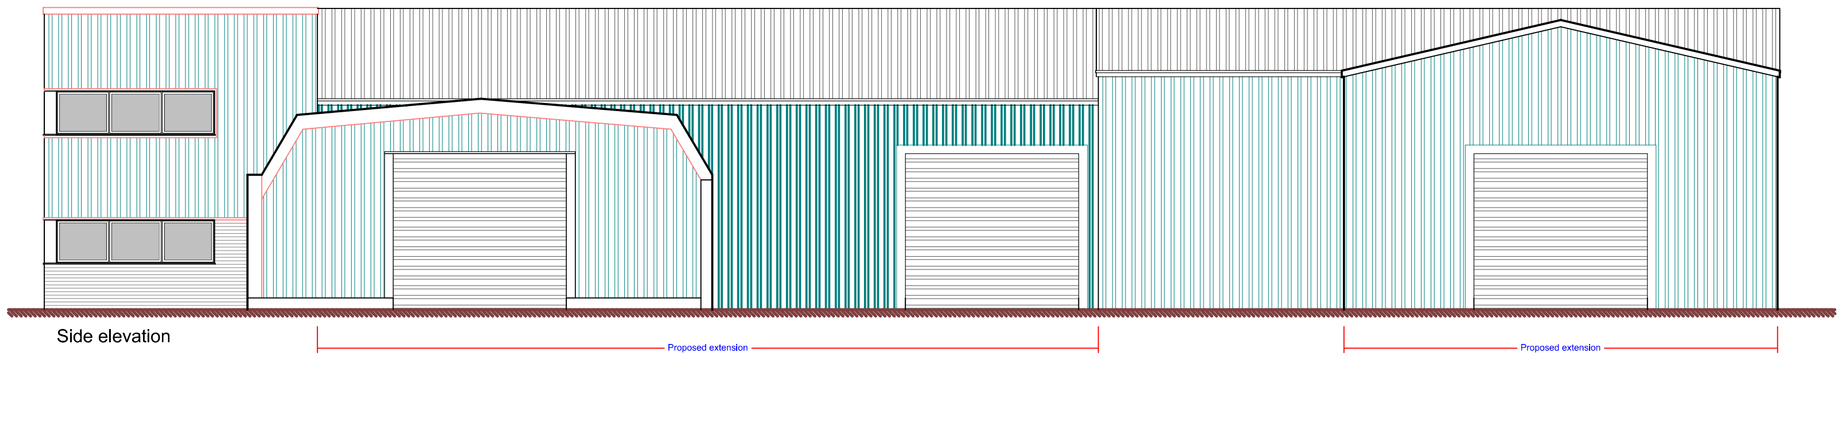

Side elevation

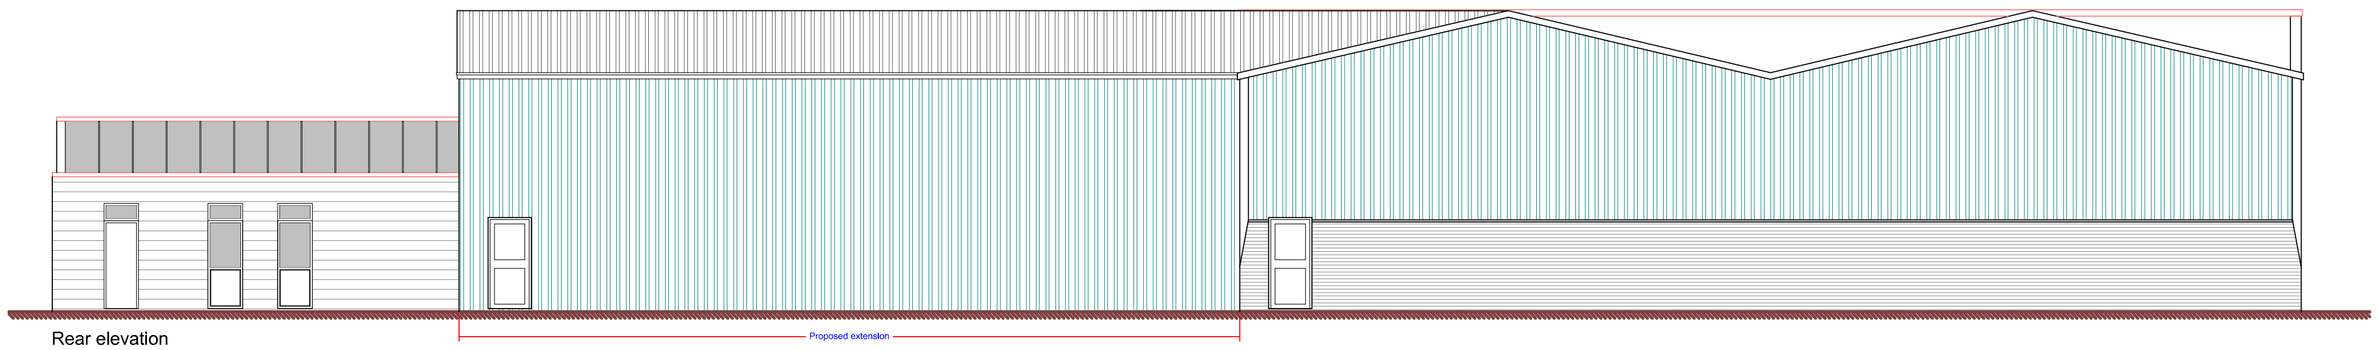

Rear elevation

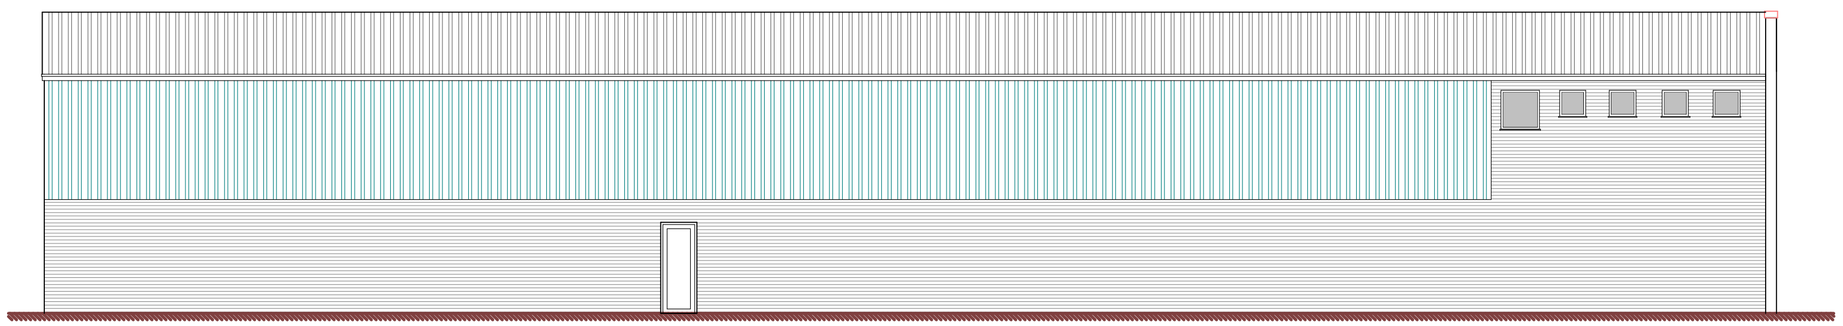

Side elevation (elevation not surveyed)

DBD Architectural Consultancy Ltd ©2017

1. Copyright is vested with DBD Architectural Consultancy Ltd.

2. All dimensions to be checked on site before proceeding.

3. Contractor to check/adjust dimensions of new work to suit existing conditions.
Do not assume existing structure or details are plumb, square or level.

4. Contractor must notify the architect of any discrepancies before proceeding.

5. All drawings to be read in conjunction with all other consultants drawings and specs.

Rev	Date	Description

DBD Architectural Consultancy Ltd
50 Broad Street, Leek,
Staffordshire, ST13 5NS
01538 385178
mail@dbdconsultants.co.uk
www.dbdconsultants.co.uk

Mr Liam McDermott
Longshawe
Leekbrook Industrial Estate
ST13 7AP

Alternations and extension to Longshawe packaging, Leekbrook

Elevations as proposed

Status	Planning		
Size	A1	Date	Job No
Scale 1:100		05.10.17	1761-100
Drawing Number		PL 07	