
Drawing One

North

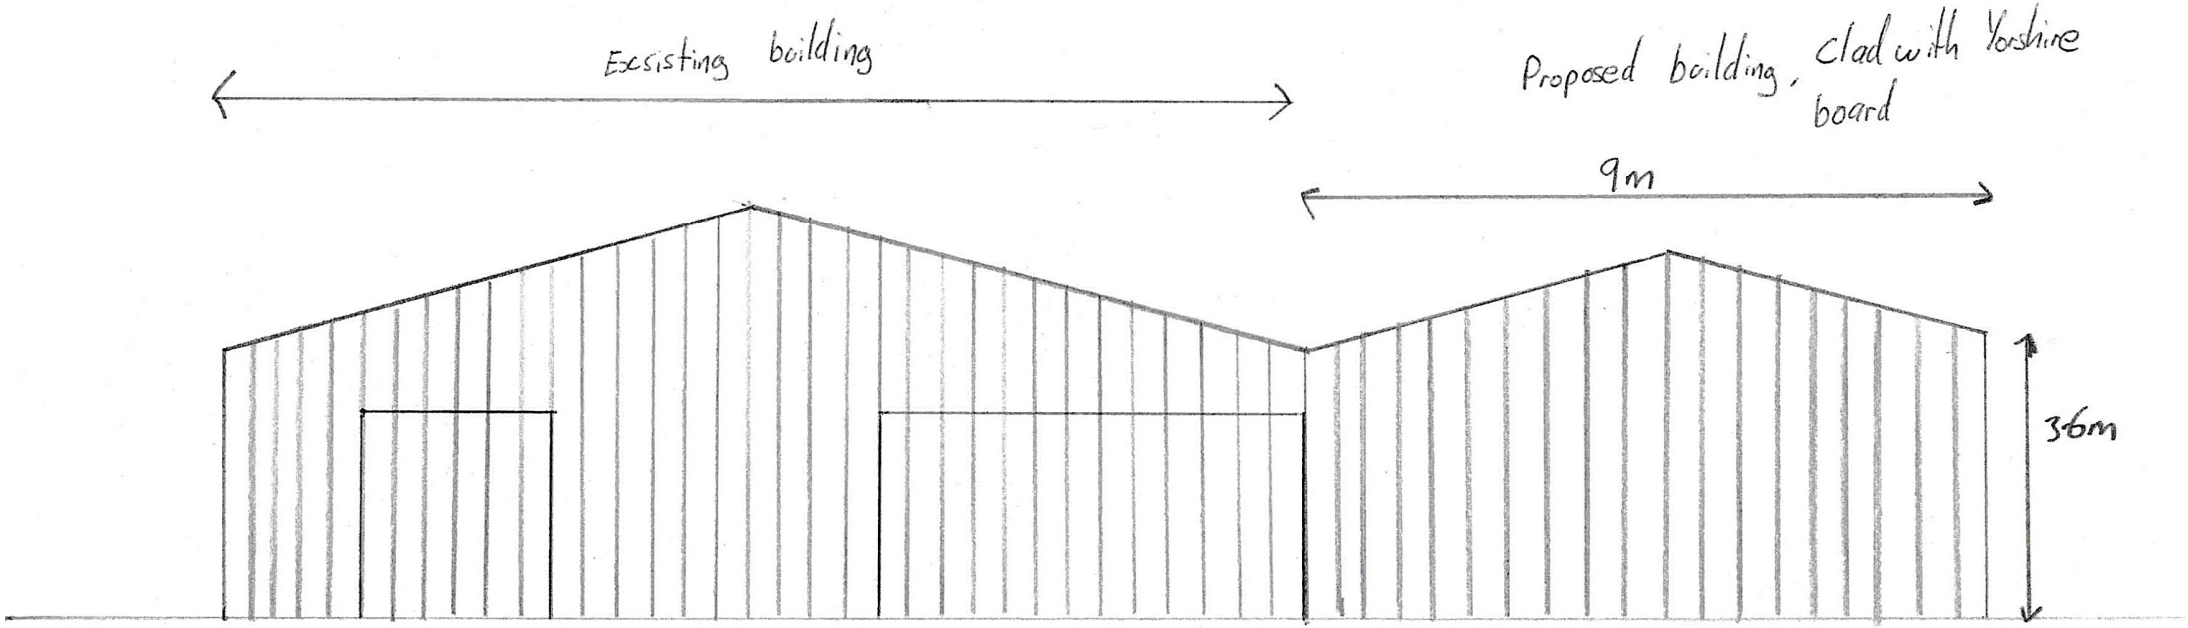

Proposed Replacement Implement Shed

Scale 1-100 on A4