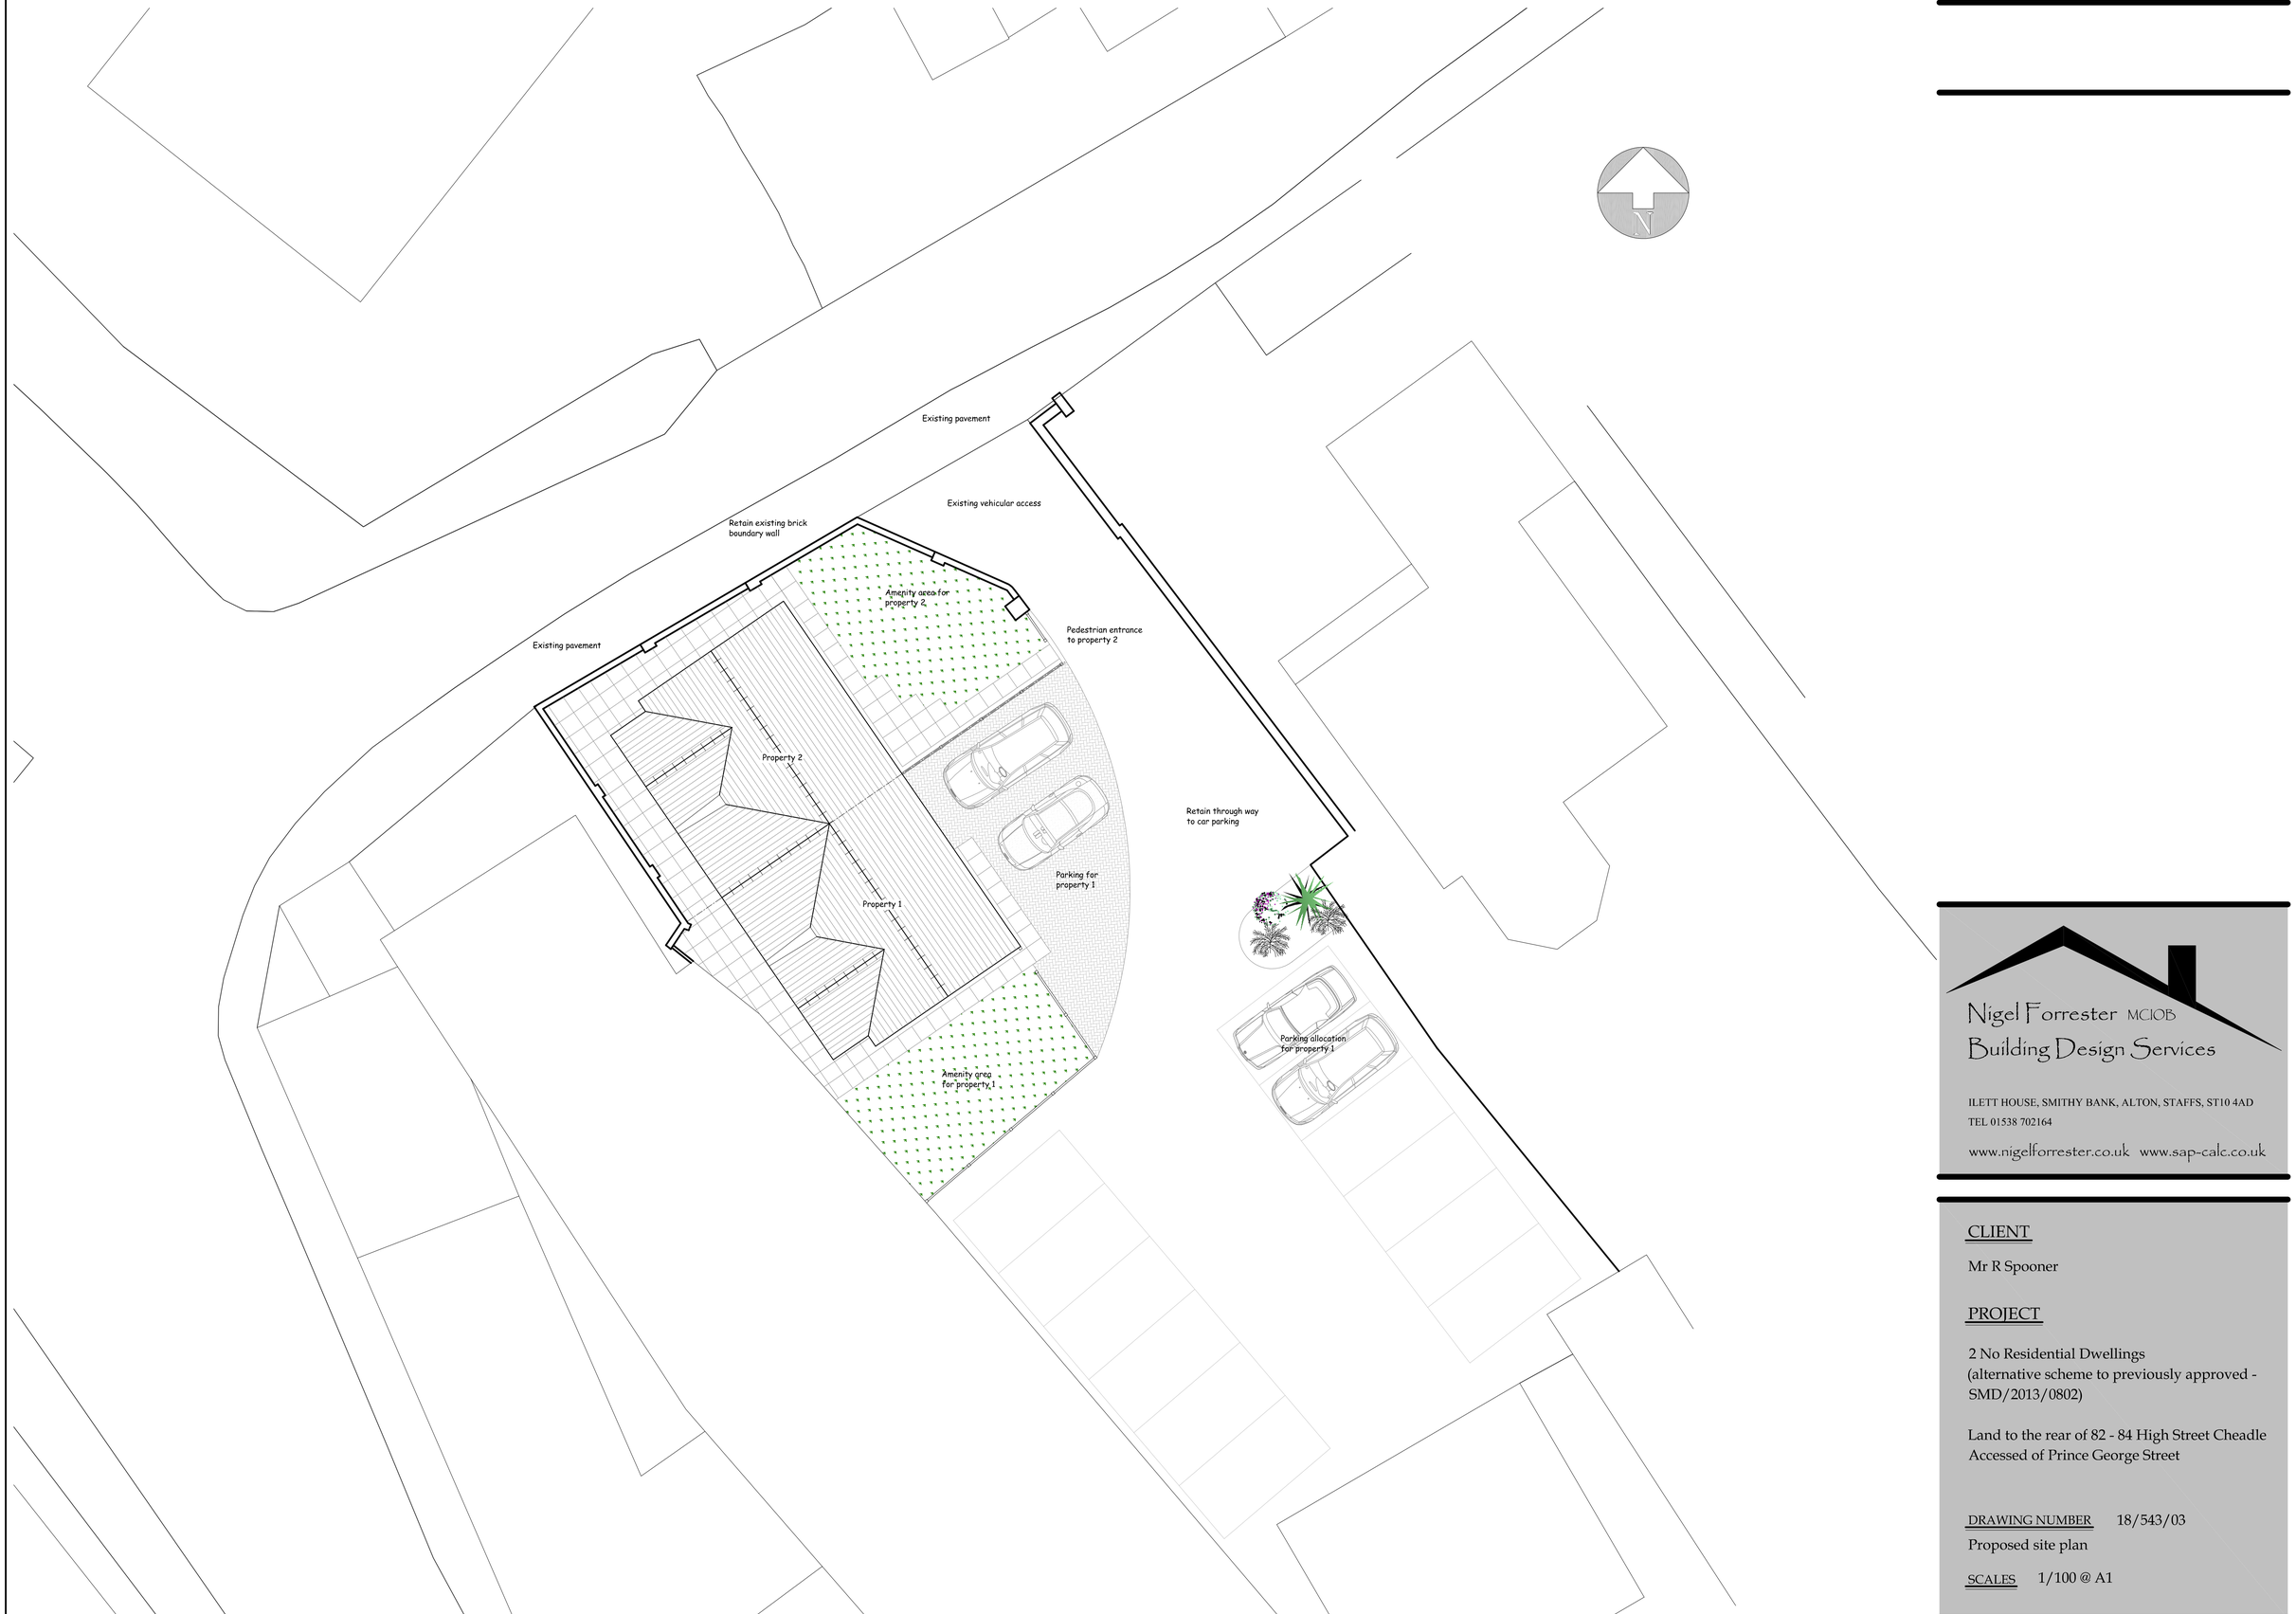

Nigel Forrester MCIOB
Building Design Services

ILETT HOUSE, SMITHY BANK, ALTON, STAFFS, ST10 4AD
TEL 01538 702164

www.nigelforrester.co.uk www.sap-calc.co.uk

CLIENT

Mr R Spooner

PROJECT

2 No Residential Dwellings
(alternative scheme to previously approved - SMD/2013/0802)

Land to the rear of 82 - 84 High Street Cheadle
Accessed of Prince George Street

DRAWING NUMBER 18/543/03

Proposed site plan

SCALES 1/100 @ A1