
0 1 2 3 4 5

Metres

Scale bar 1/50

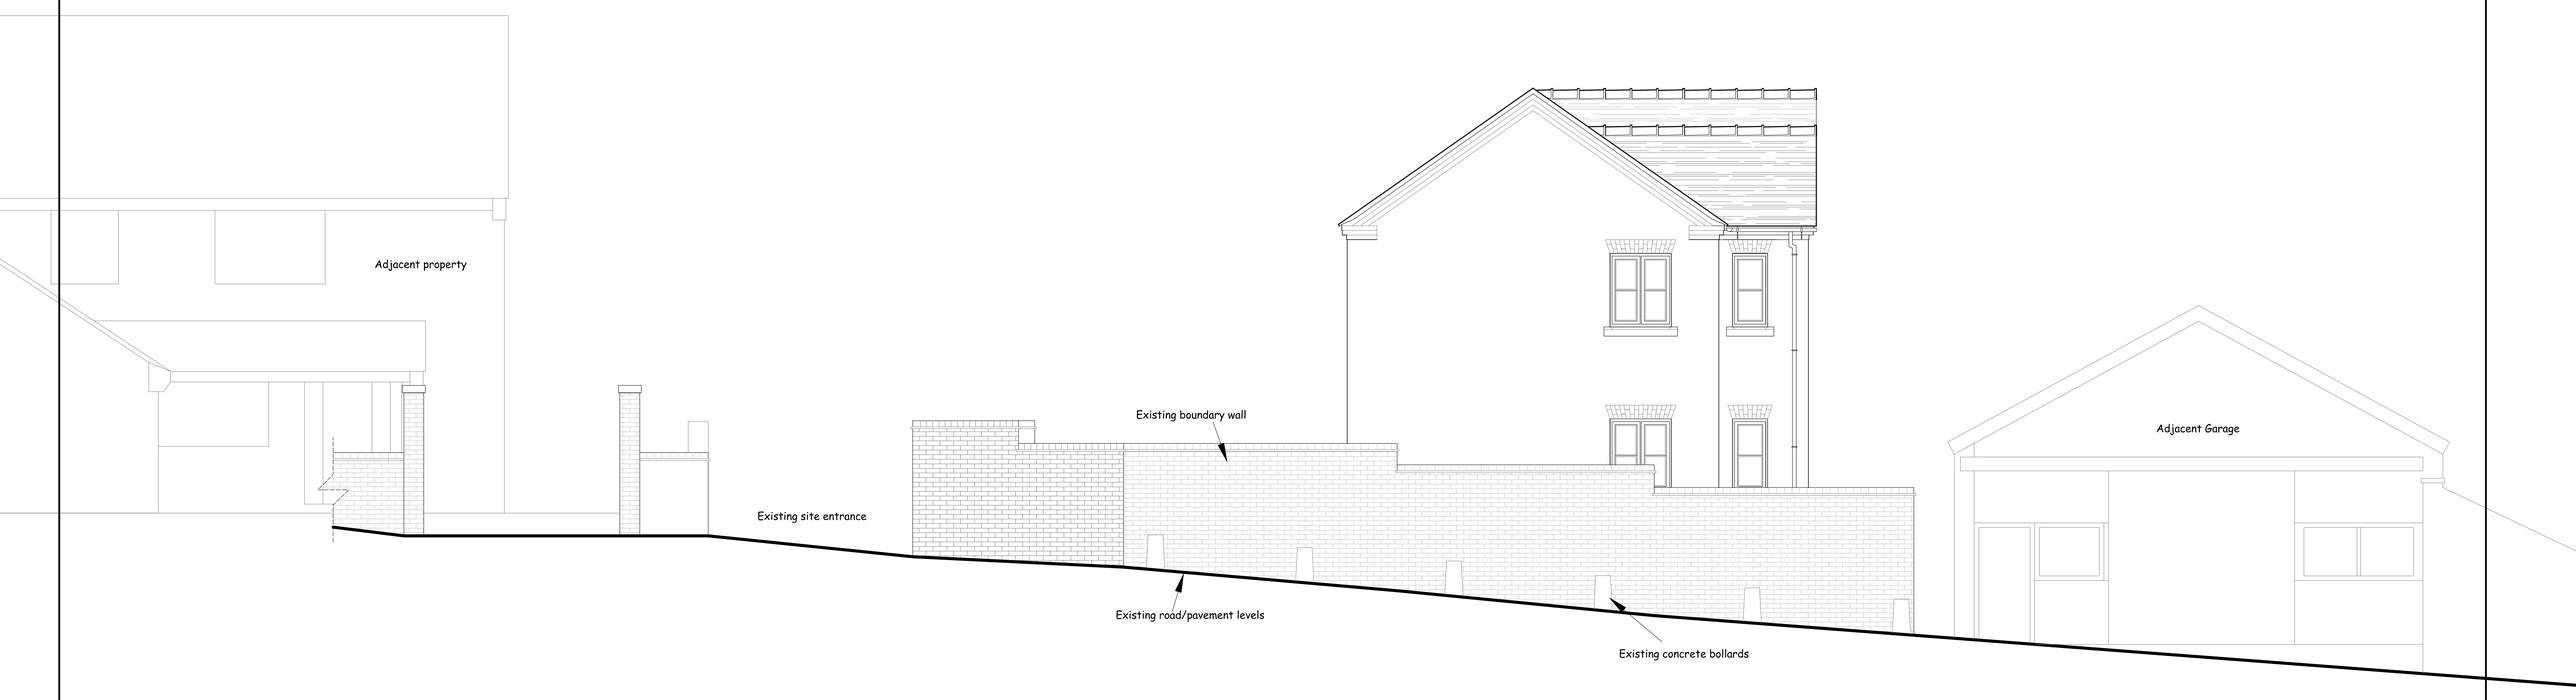

ELEVATION FROM PRINCE GEORGE STREET

Nigel Forrester MCIOB
Building Design Services

ILETT HOUSE, SMITHY BANK, ALTON, STAFFS, ST10 4AD
TEL 01538 702164

www.nigelforrester.co.uk

Mr R Spooner

2 No Residential Dwellings
(alternative scheme to previously approved - SMD/2013/0802)

Land to the rear of 82 - 84 High Street Cheadle
Accessed of Prince George Street

Street Scene
Drawing No 18/543/05
Scale 1/50 @ A1