



FLOORPLAN
Scale 1:100




SOUTH ELEVATION
Scale 1:100

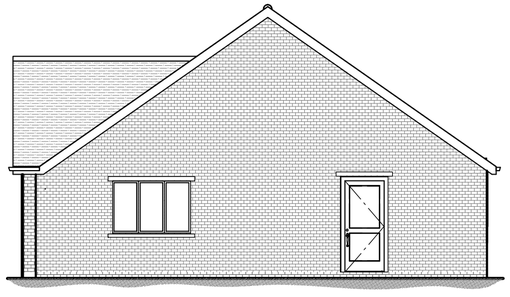

EAST ELEVATION
Scale 1:100

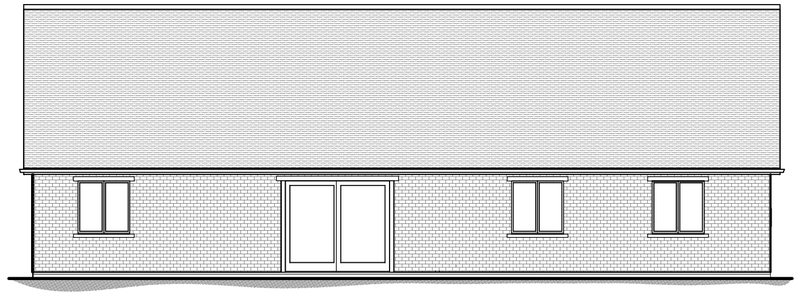

NORTH ELEVATION
Scale 1:100

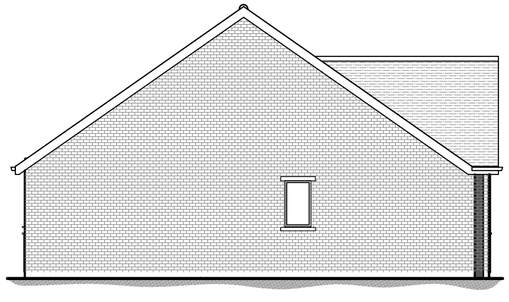

WEST ELEVATION
Scale 1:100

MATERIAL SCHEDULE

Walls – Giscol Red Brick.
Head & Cills – Natural Stone.
Roof – Staffordshire Blue Tiles.
Windows/Doors – Oak Effect uPVC.
Rain water goods – uPVC.

ORIGINAL PAPER SIZE A2

©
Copyright to Acorus Ltd.

NOTES
1. IF IN DOUBT ASK
2. WRITTEN DIMENSIONS TO BE USED ONLY.
3. THIS DRAWING IS CONFIDENTIAL AND REMAINS THE EXCLUSIVE PROPERTY OF ACORUS. DO NOT COPY UNLESS AUTHORISED.

REVISIONS

No.	Date	Description	Ver.
A	6/2/18	Roof pitch amendments	AA

RICS acorus rural property services Ltd.
Chartered Surveyors and Planning Consultants
Oak House, Kingswood Business Park,
Holyhead Road, Wolverhampton, WA7 3AU
Tel: (01902) 625024

JOB TITLE
PROPOSED DWELLING
PROCTORS NURSERY
LEEK ROAD, ENDON.

CLIENT
MR. B. PROCTOR

DRAWN	DL	DATE	JAN 18
VERIFIED	AA	SCALE	1:100

DRAWING TITLE
PROPOSED DWELLING
FLOORPLAN AND ELEVATIONS

FILE REF.	DRAWING No.
	PROCTOR-J17-03A

Reproduced from the 1992 Ordnance Survey 1 : 2500 with permission of the controller of Her Majesty's Stationary Office. Unauthorised reproduction infringes Crown Copyright and may lead to prosecution Licence No. 100039456