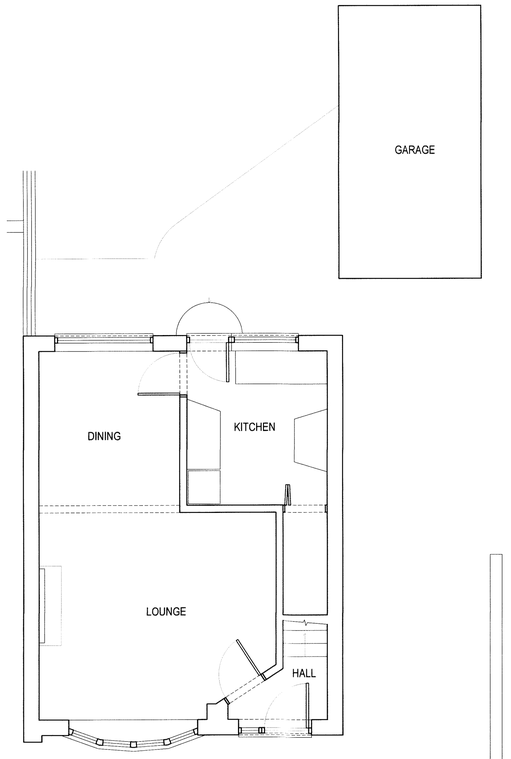

GROUND FLOOR PLAN - EXISTING



FRONT (EAST) ELEVATION - EXISTING

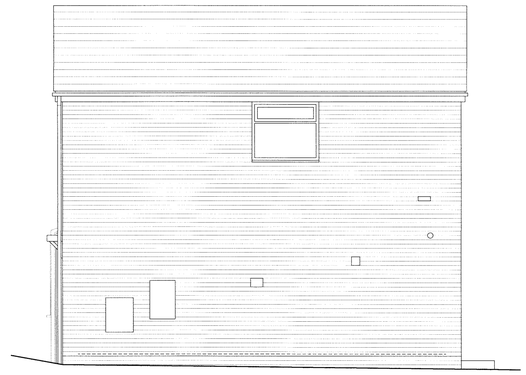

SIDE (NORTH) ELEVATION - EXISTING

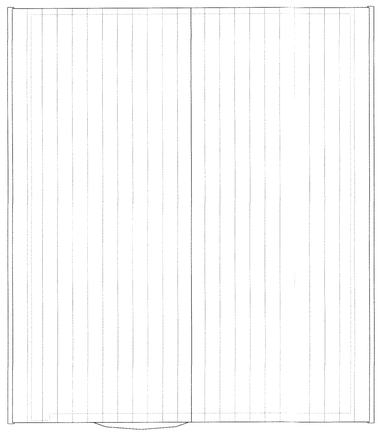

ROOF PLAN - EXISTING

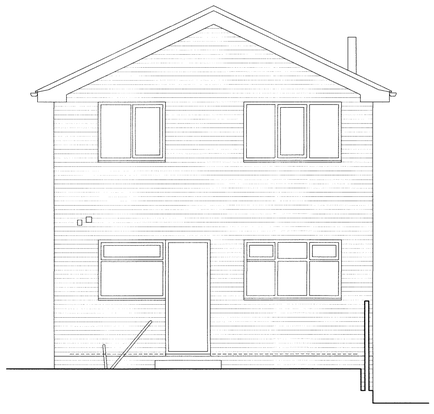

REAR (WEST) ELEVATION - EXISTING



SIDE (SOUTH) ELEVATION - EXISTING

SCALE
0 1m 5m

©COPYRIGHT DAVID BAILEY ARCHITECT LTD

NOTES:

BUILDER TO CHECK SETTING OUT DIMENSIONS WITH THE ARCHITECT PRIOR TO CONSTRUCTION AND NOT RELY ON SCALING OFF DRAWINGS.

REV.	DESCRIPTION	DATE	INT.

DAVID BAILEY ARCHITECT LTD
Gillow Fold Farm, 26 Mow Lane, Gillow Heath,
Biddulph, Staffordshire, ST8 6QQ
Tel: 01782 516355 E-mail: davidbailey.architect@btinternet.com

CLIENT: MR. AND MRS. BARLOW,
47 NORTH STREET, LEEK,
STAFFORDSHIRE, ST13 8DW

SCALE: 1:50 @A1

DATE: JAN 2018

DRAWN BY: DB

PROJECT: 47 NORTH STREET - EXTENSION AND PORCH

TITLE: PLANS AND ELEVATIONS - EXISTING

JOB NUMBER: 00757

DRAWING NUMBER: 1