GROUND FLOOR PLAN - PROPOSED

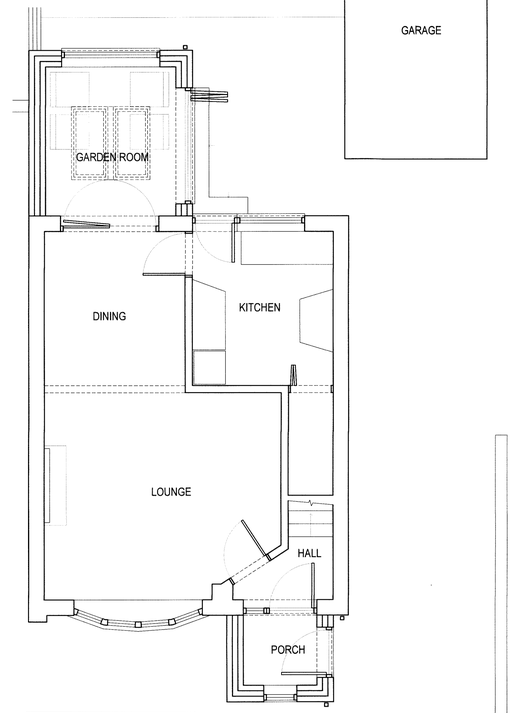

ROOF PLAN - PROPOSED

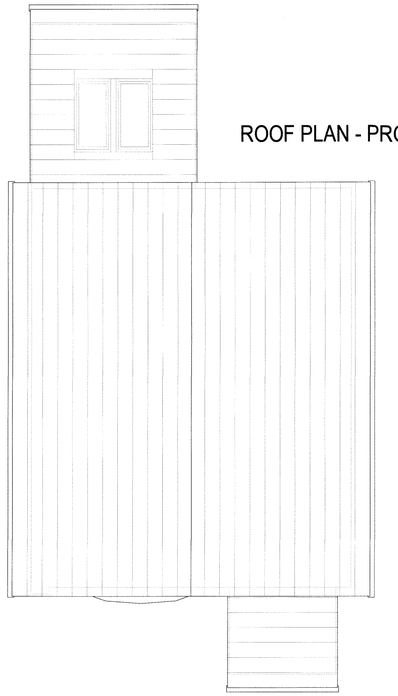

FRONT (EAST) ELEVATION - PROPOSED

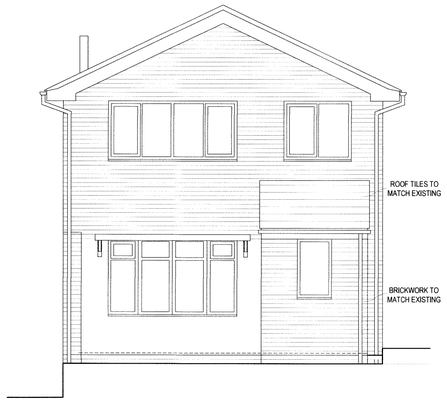

SIDE (NORTH) ELEVATION - PROPOSED

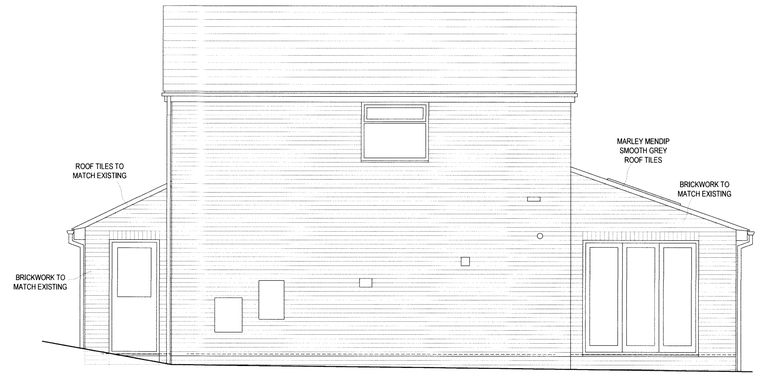

REAR (WEST) ELEVATION - PROPOSED

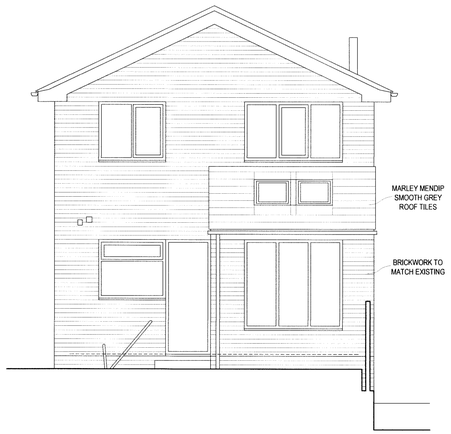

SIDE (SOUTH) ELEVATION / SITE SECTION - PROPOSED

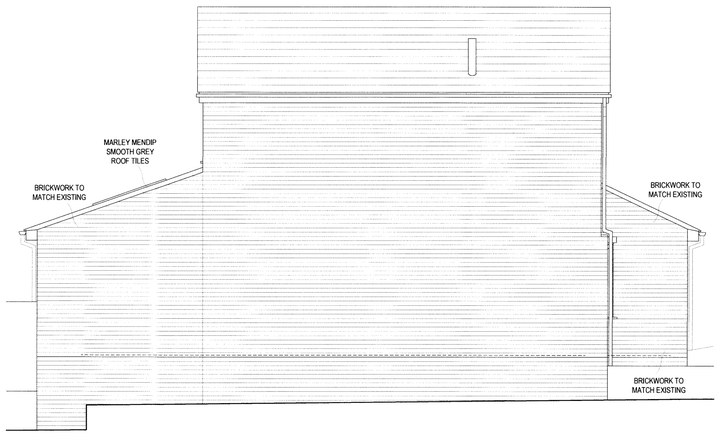

SCALE
0 1m 5m

©COPYRIGHT DAVID BAILEY ARCHITECT LTD

NOTES:

BUILDER TO CHECK SETTING OUT DIMENSIONS WITH THE ARCHITECT PRIOR TO CONSTRUCTION AND NOT RELY ON SCALING OFF DRAWINGS.

REV.	DESCRIPTION	DATE	INT.

DAVID BAILEY ARCHITECT LTD
Gillow Fold Farm, 26 Mow Lane, Gillow Heath,
Biddulph, Staffordshire, ST8 6QQ
Tel: 01782 516355 E-mail: davidbailey.architect@btinternet.com

CLIENT: MR. AND MRS. BARLOW,
47 NORTH STREET, LEEK,
STAFFORDSHIRE, ST13 8DW

SCALE: 1:50 @A1

DATE: FEB 2018

DRAWN BY: DB

PROJECT: 47 NORTH STREET - EXTENSION AND PORCH

TITLE: PLANS AND ELEVATIONS - PROPOSED

JOB NUMBER: 00757

DRAWING NUMBER: 2