
Proposed Extension to shed

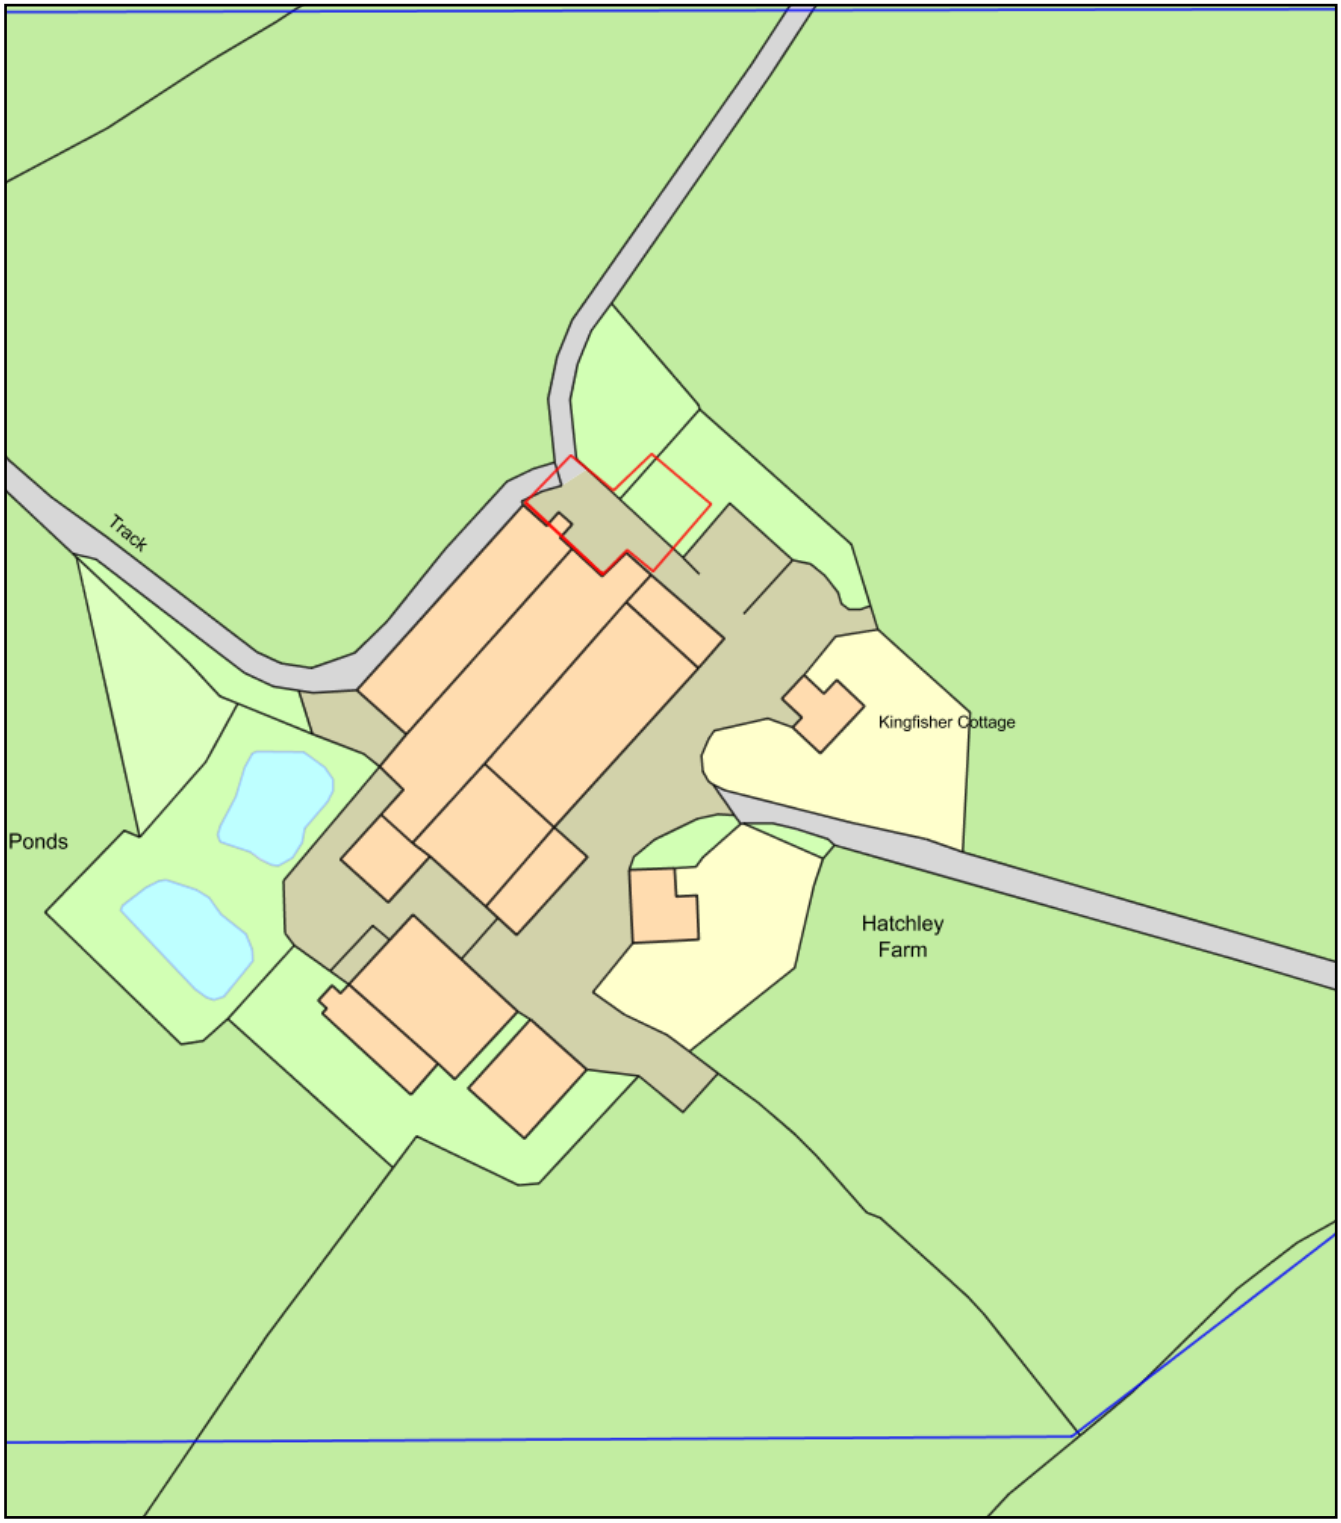

0 50
Metres

N

ReQuestaPlan

Plan Produced for: GW & RI MELLOR & SON

Date Produced: 11 Feb 2018

Plan Reference Number: TQRQM18042215057021

Scale: 1:1250 @ A4

© Crown copyright, All rights reserved. 2017 Licence number 0100042766