
Proposed Extension of shed

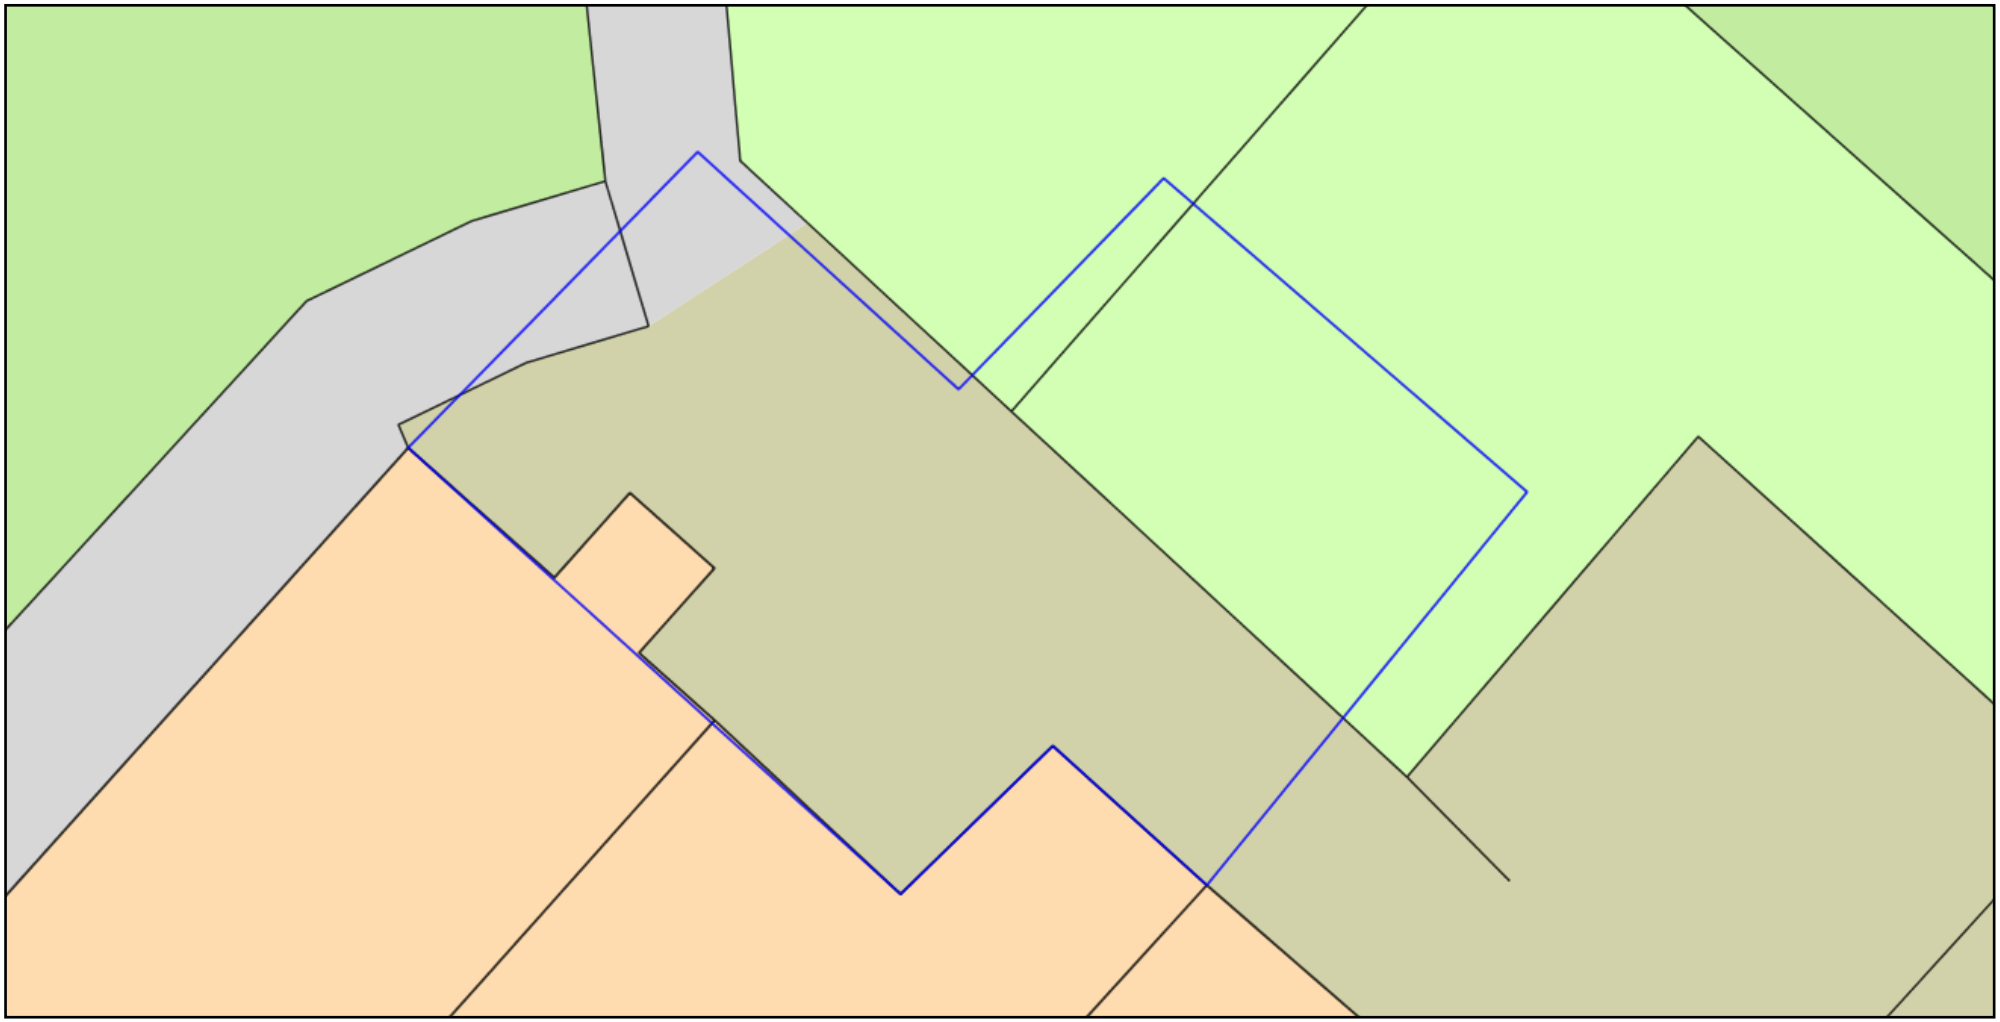

ReQuestaPlan

Plan Produced for:	GW & RI MELLOR & SON
Date Produced:	11 Feb 2018
Plan Reference Number:	TQRQM18042223024432
Scale:	1:200 @ A4

© Crown copyright, All rights reserved. 2017 Licence number 0100042766