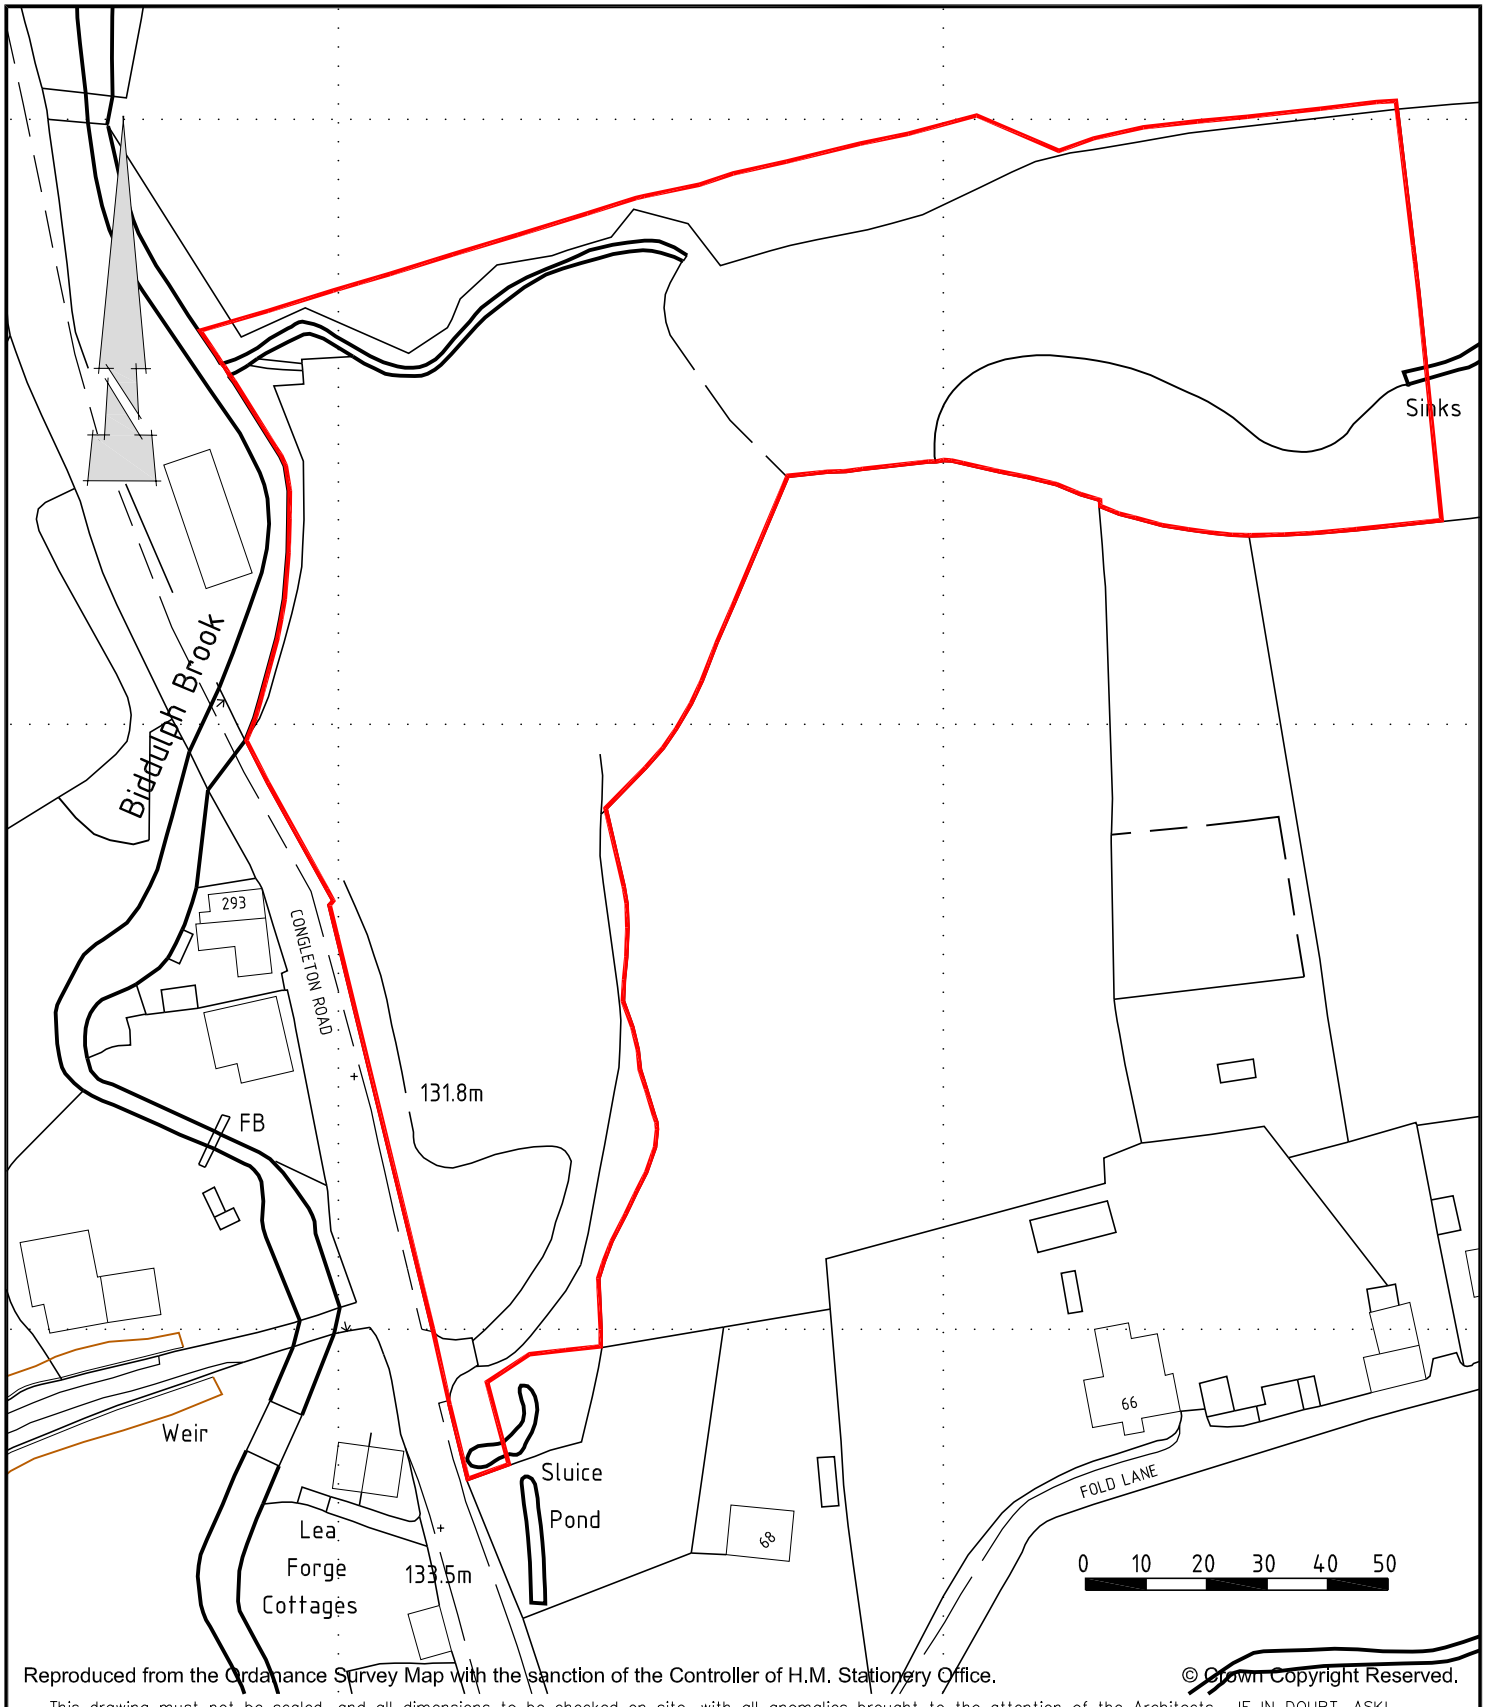

Reproduced from the Ordnance Survey Map with the sanction of the Controller of H.M. Stationery Office. © Crown Copyright Reserved.

This drawing must not be scaled, and all dimensions to be checked on site, with all anomalies brought to the attention of the Architects. IF IN DOUBT, ASK!

PROJECT NO	DWG NO	REVISION
1844 -	101	A

DRAWING TITLE
LOCATION PLAN

PROJECT
FORGE WORKS
BIDDULPH

SCALE	DATE	DWN	CHK
1:1250@A4 xx@A3	29-04-13	--	--

REVISION/ISSUE
PLANNING

rev	date	description
A	02/15	Boundary amended

rev	date	description

barrie newcombe ASSOCIATES
winnington hall, winnington,
northwich, cheshire, CW8 4DU
Tel: (01606) 782 500

Copyright reserved to the Architects. This drawing may not be used or reproduced without their written consent.