
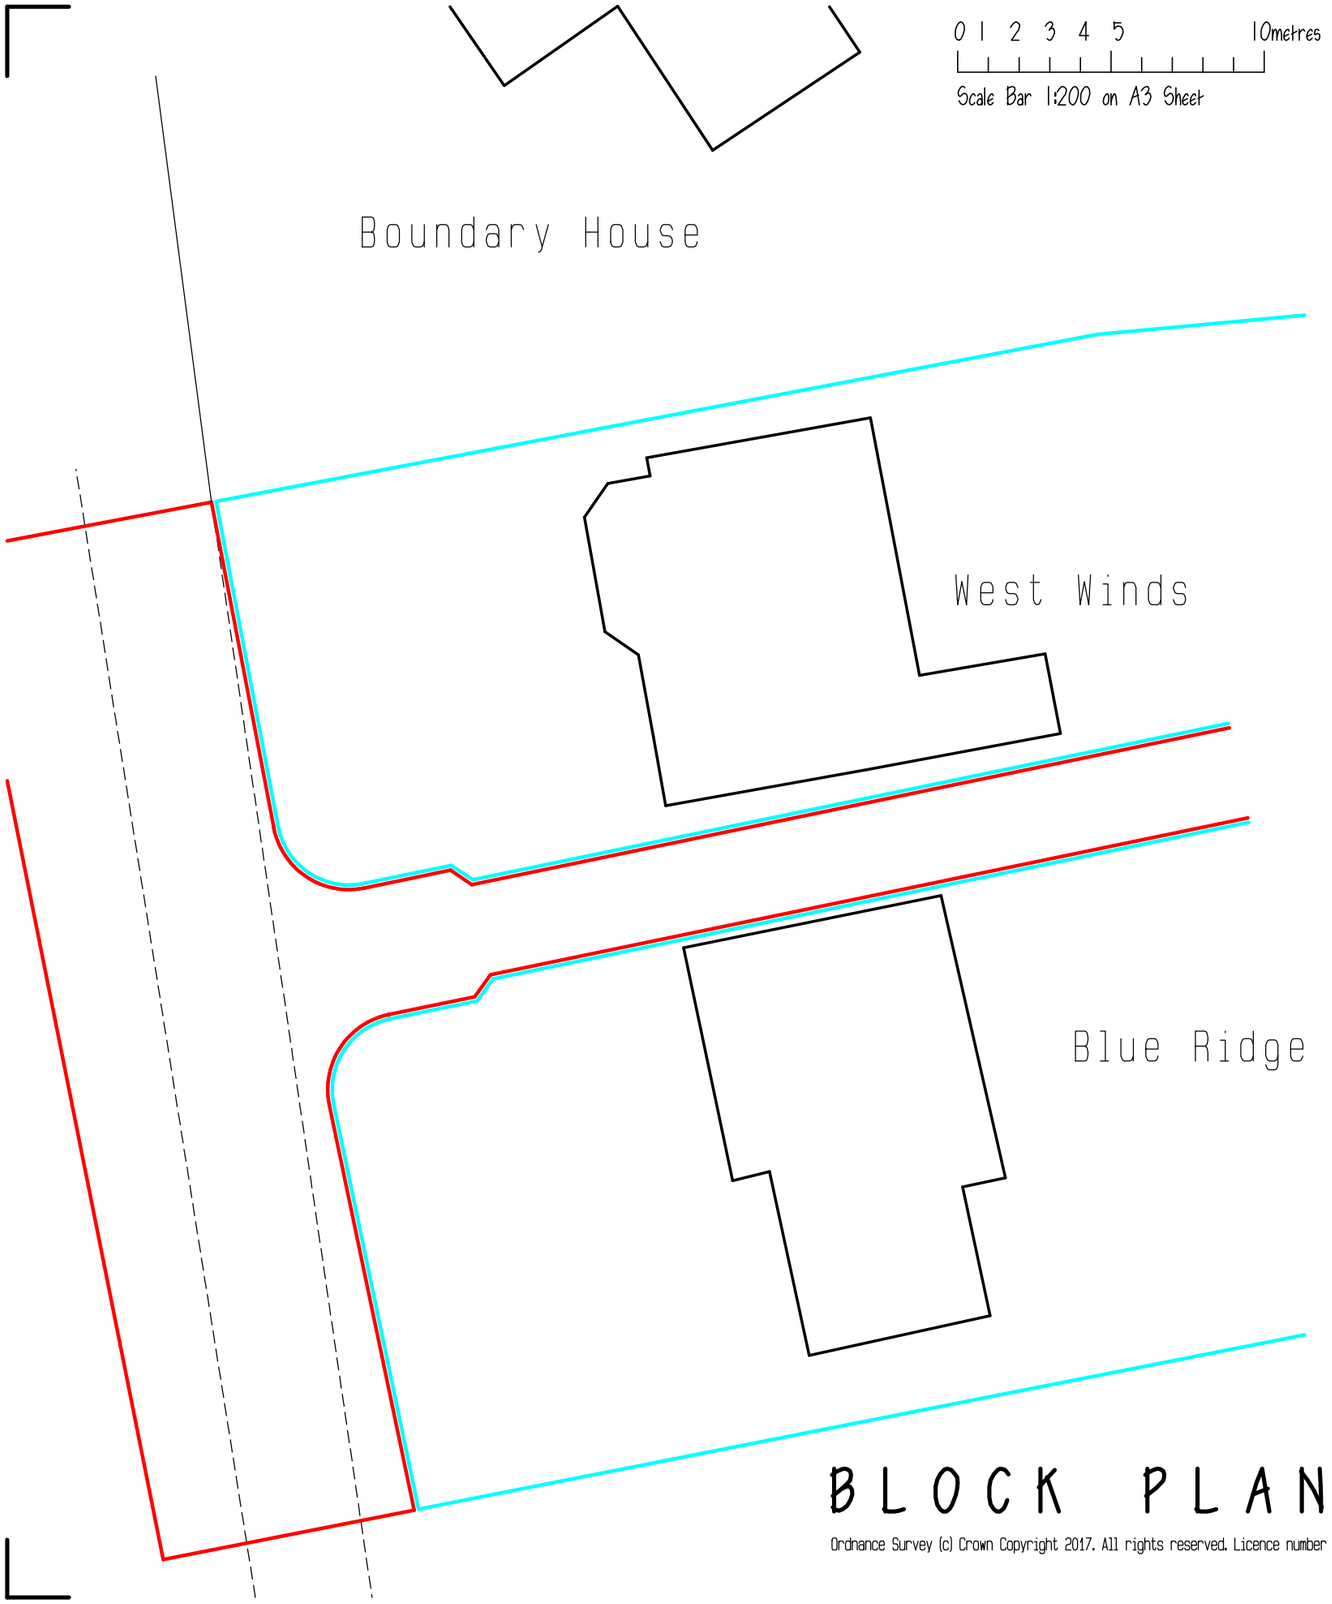


0 1 2 3 4 5 10metres

Scale Bar 1:200 on A3 Sheet

BLOCK PLAN 1:200

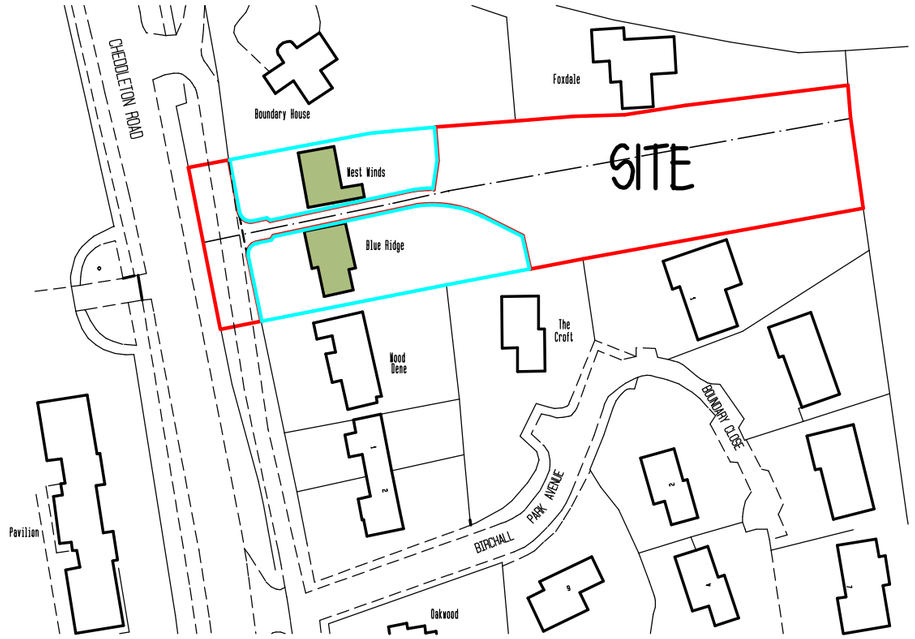

LOCATION PLAN 1:1250

0 10 20 30 40 50metres

Scale Bar 1:1250 on A3 Sheet

N

Ordnance Survey (c) Crown Copyright 2017. All rights reserved. Licence number 100022432

RICS
The mark of
property professionalism worldwide

RLM ASSOCIATES

JOB: WEST WINDS/BLUE RIDGE, BIRCHALL.	
CLIENT: Messrs. BEARDMORE & CRITCHLOW.	
DRAWING: BLOCK AND LOCATION PLANS.	
DATE: September 2017.	SCALE: 1:200, 1:1250.
DRWG No.: RLM865/5.	REVISION: A.