Scale Bar @ 1:200 on A1 Sheet

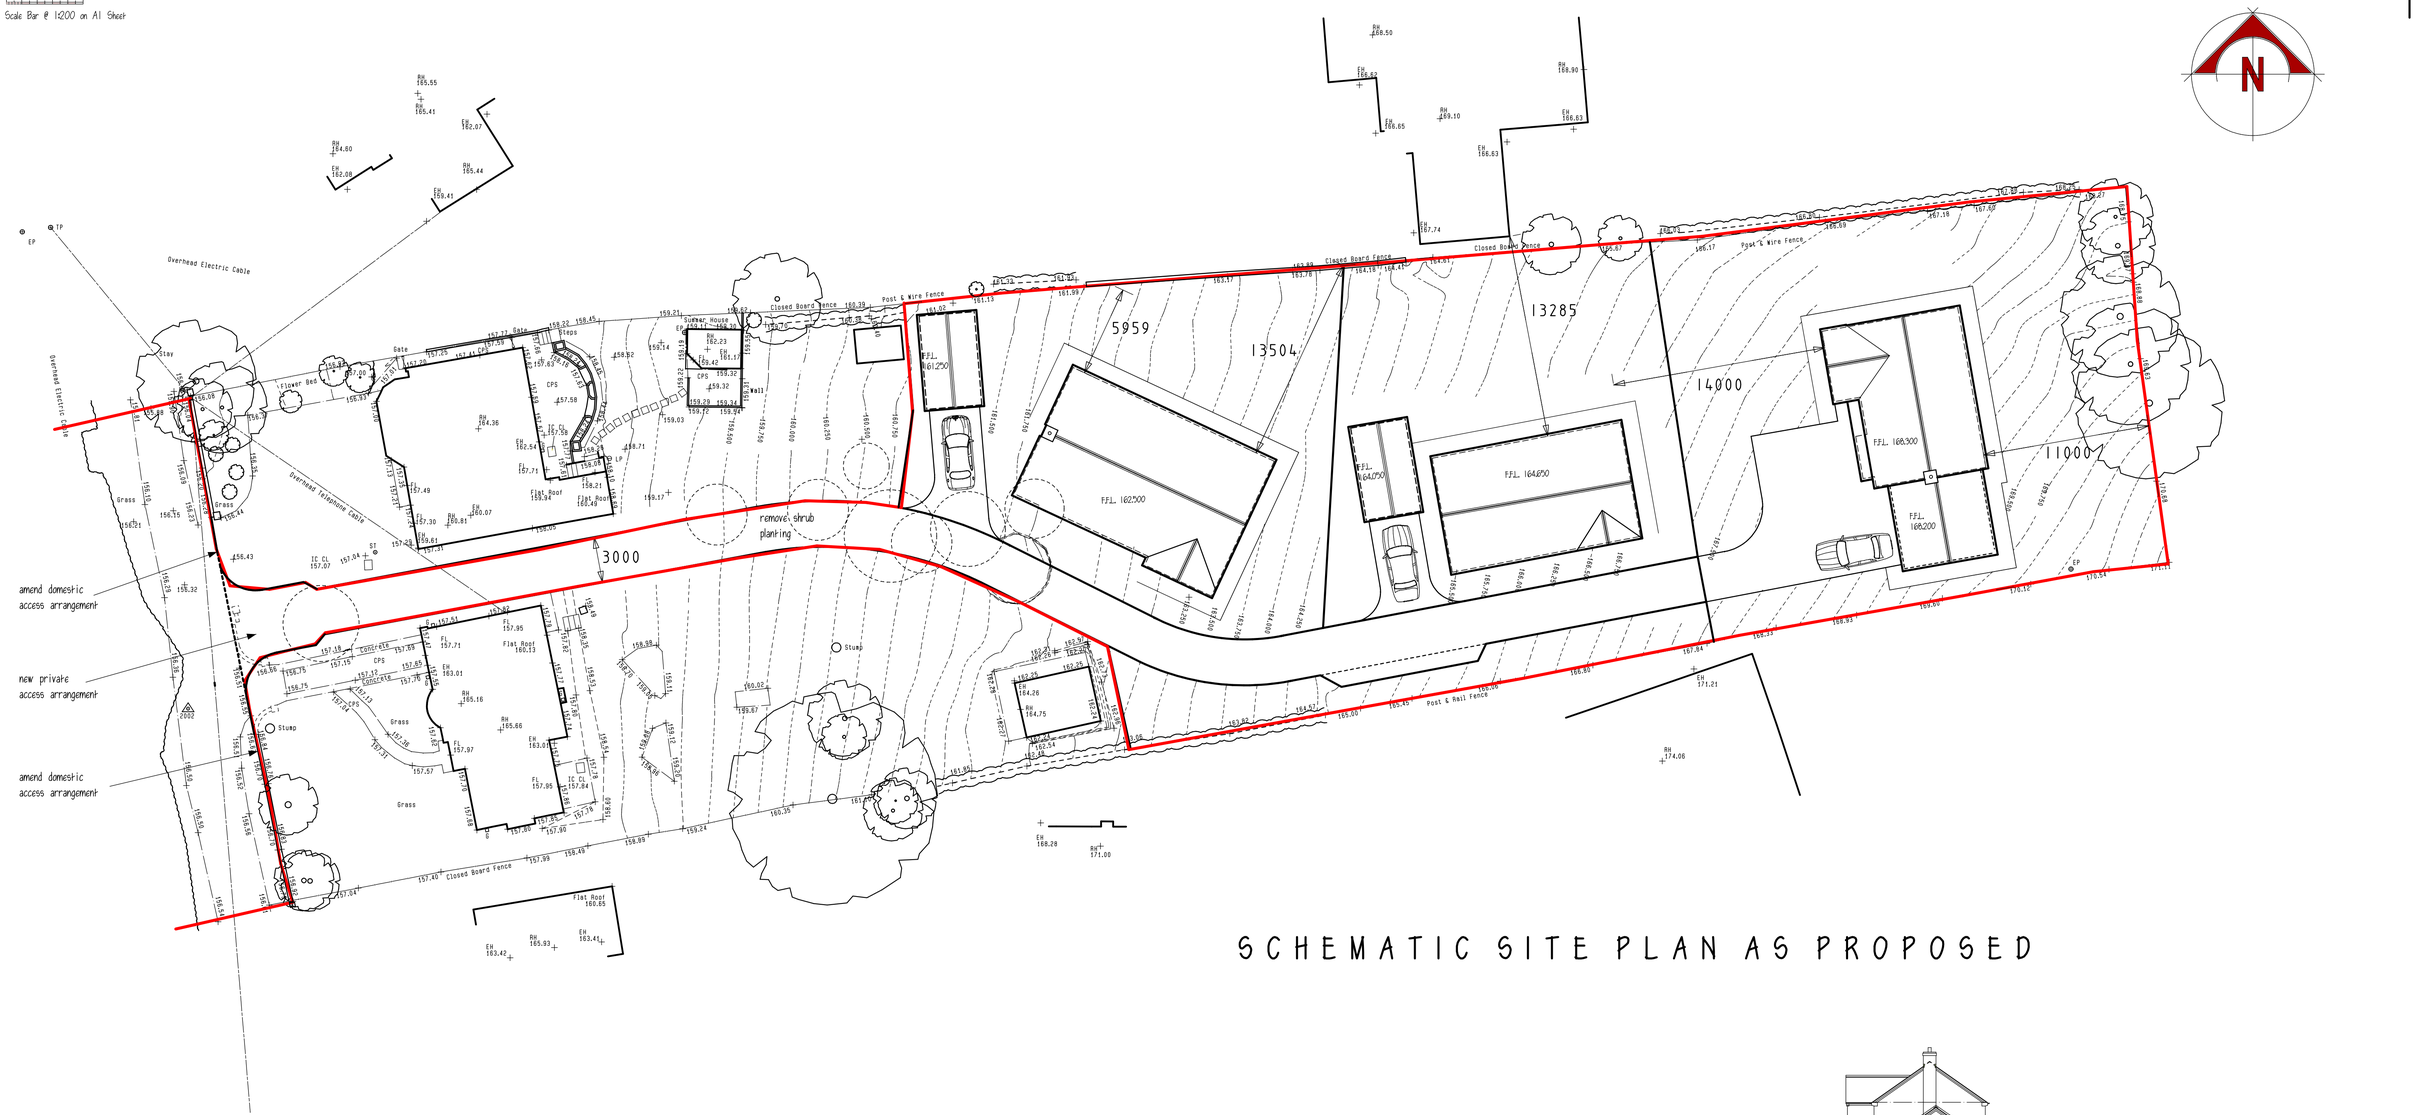

SCHEMATIC SITE PLAN AS PROPOSED

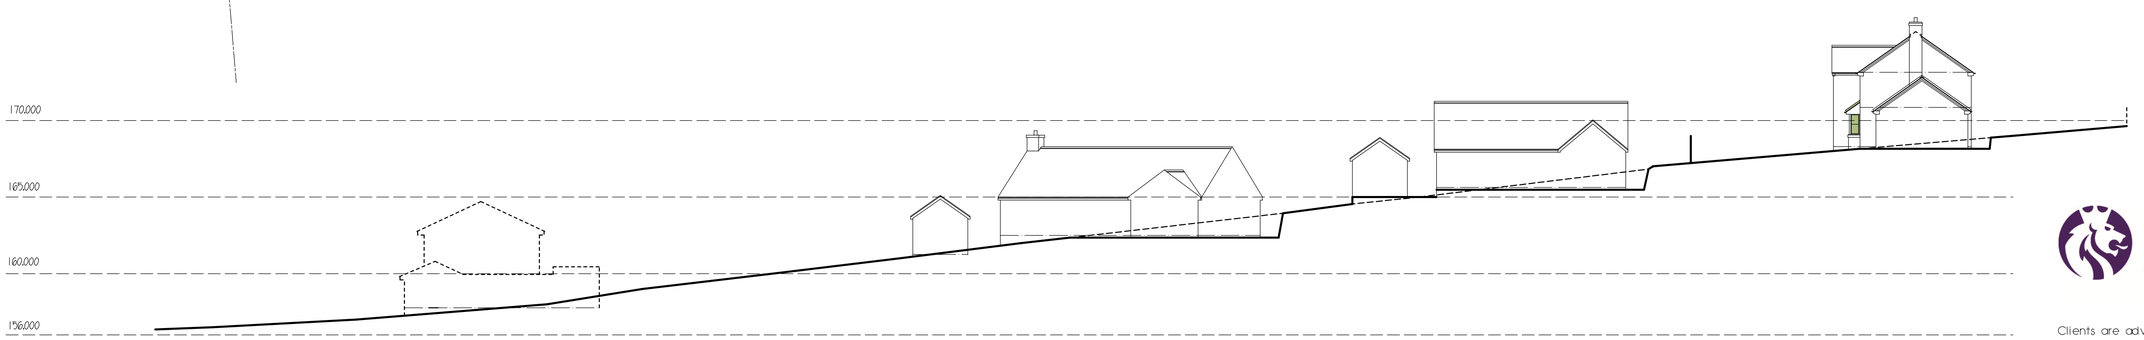

LONGITUDINAL SECTION OF PROPOSED

RICS
The mark of
property professionalism worldwide

Clients are advised to clarify dimensions with the author prior to setting out and not to scale from the drawing. This drawing is copyright and should not be reproduced without the written consent of RLM ASSOCIATES.

RLM ASSOCIATES

JOB	WEST WINDS/BLUE RIDGE, BIRCHALL.
CLIENT	Messrs. BEARDMORE & CRITCHLOW.
DRAWING	SCHEMATIC PLAN AS PROPOSED - AMENDED - 4 DWELLINGS.
DATE	February 2018.
SCALE	1:200.
DRWG No.	RLM865/6.
REVISION	C.