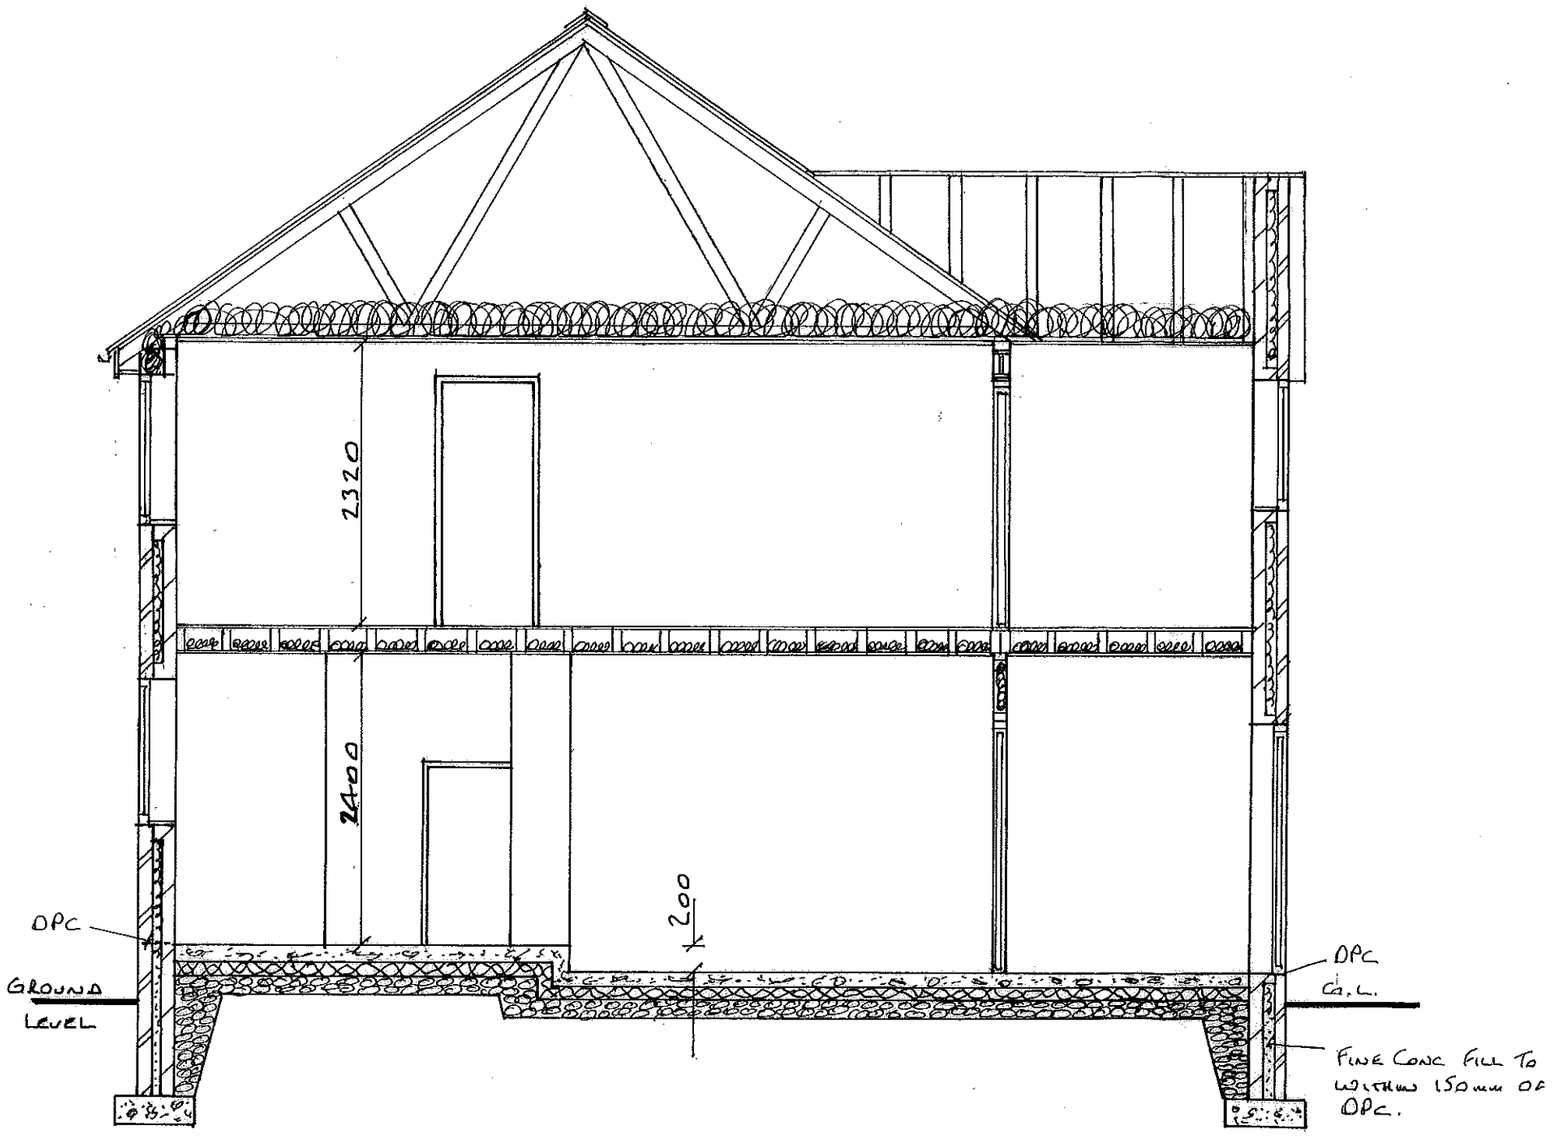


Typ Section

Proposed Section Through Extension At 3 Patch Meadow Road, Cheadle, Staffs Moorlands For Mr. M. Sherriff And Ms R. Davies.

Drg No 125/179/2

Date :- February 14th 2018.

Scale :- Section 1:50.