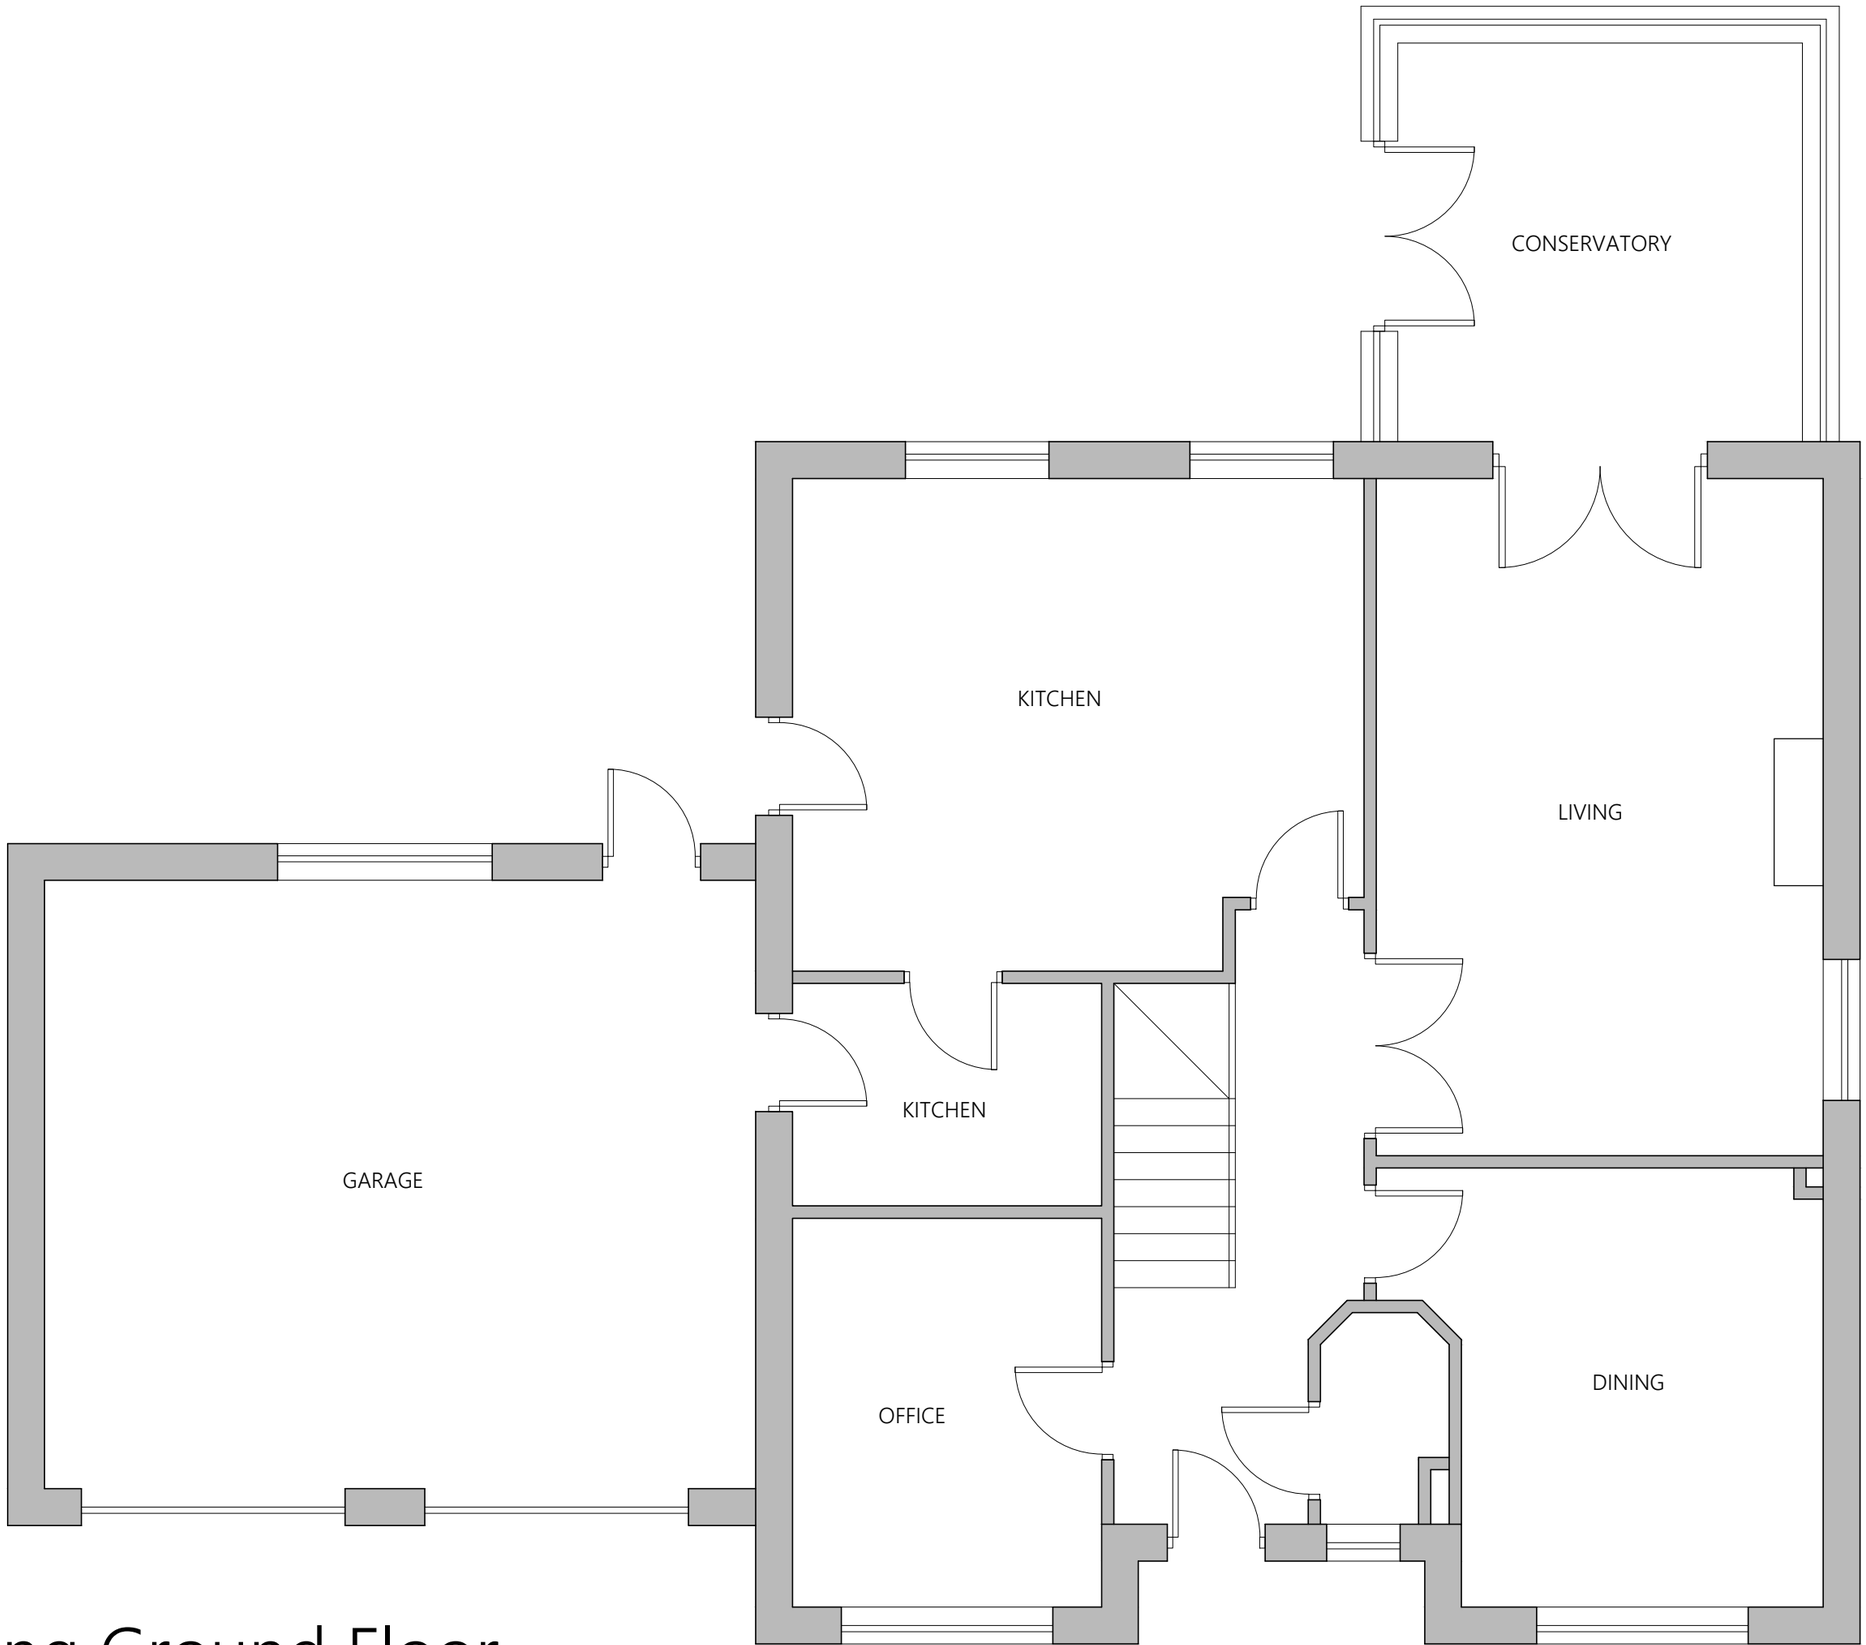


Existing Ground Floor

note:

revision	description	date
A	to 1m past existing house / omit side window / add lantern	16.10.17

kieranhibbsarchitecture
192 High Street
Macclesfield
Cheshire
SK11 7QS

Email: kieranhibbs@gmail.com
Mobile: 07584049322

project

4 Nightingale Close
Stoke on Trent
ST10 4LX

title

Existing
Ground Floor
Plan

drawn by	scale	date
klh	1:50@A3	Sep 2017

drawing number	revision
KH014-01	A