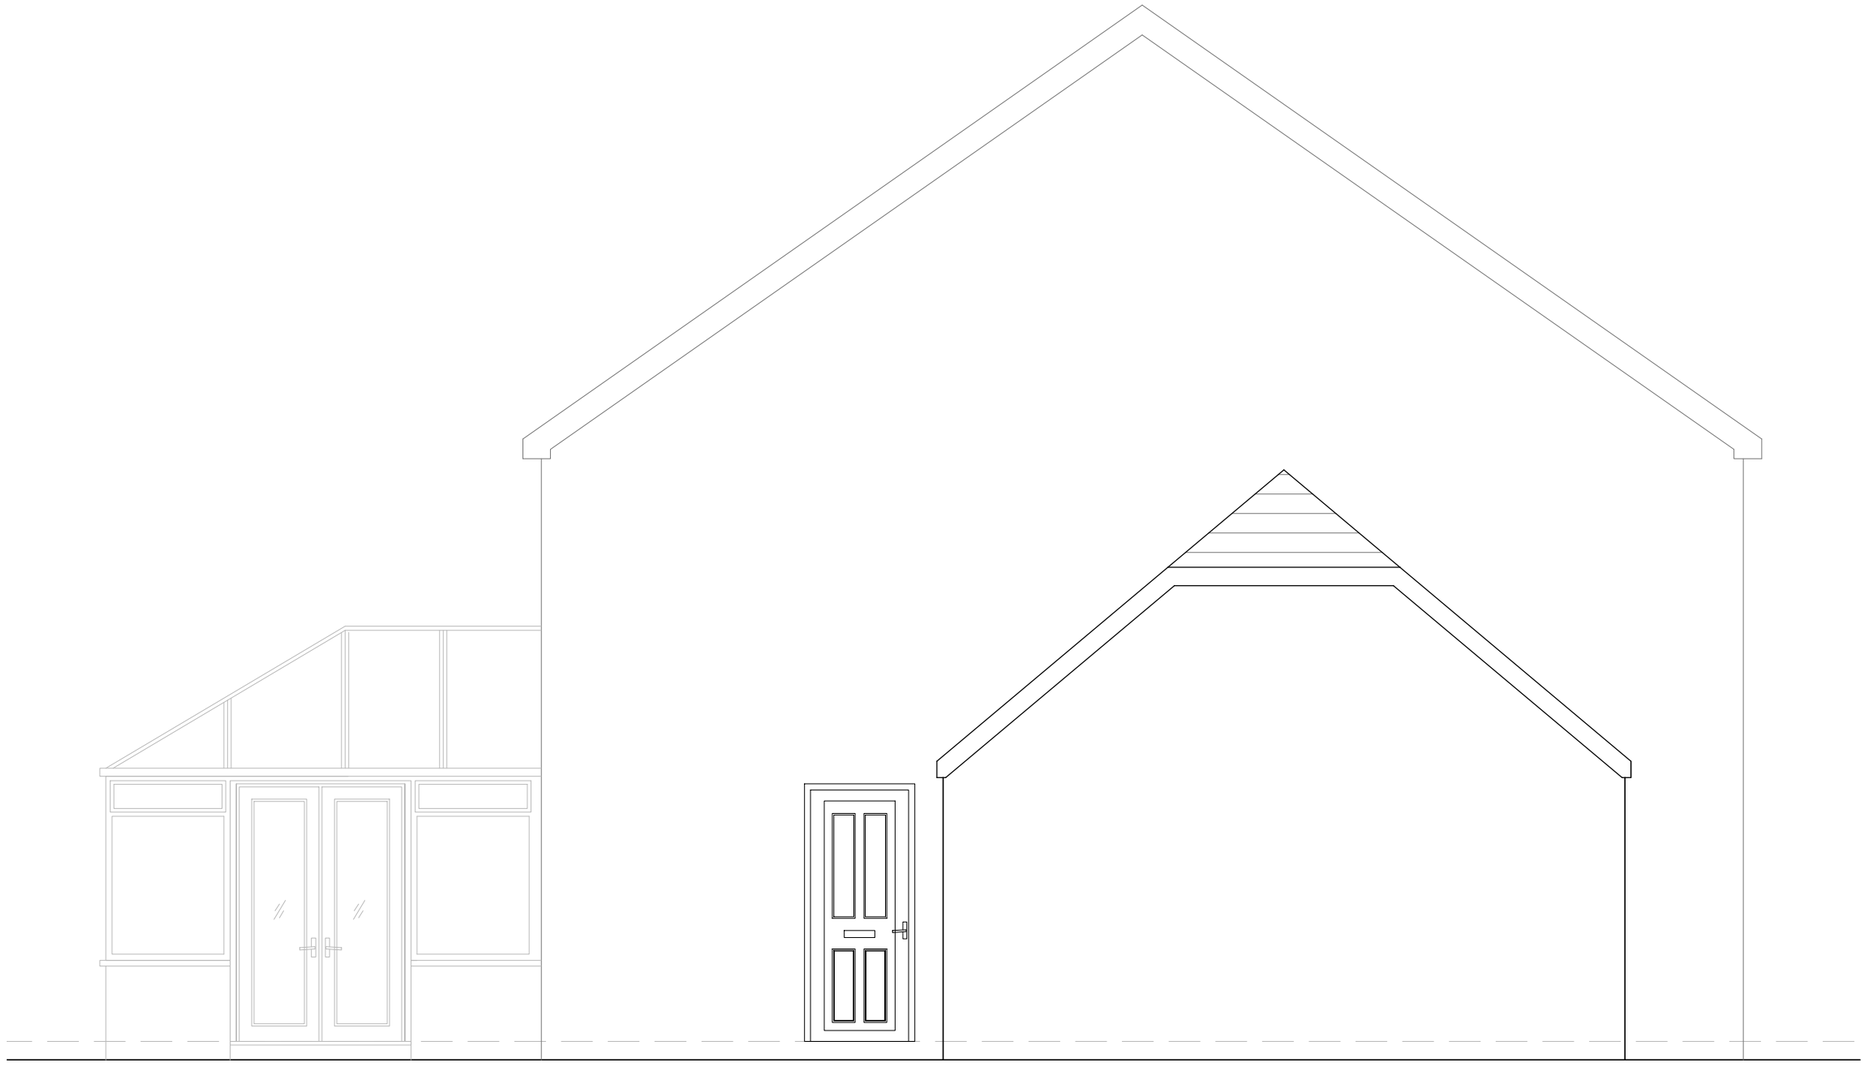


Existing Side Elevation _north east

note:

revision	description	date
A	Omit Do Not Scale note for planning	18.12.17

kieranhibbsarchitecture

RIBA arb

kieranhibbsarchitecture
192 High Street
Macclesfield
Cheshire
SK11 7QS

Email: kieranhibbs@gmail.com
Mobile: 07584049322

project

4 Nightingale Close
Stoke on Trent
ST10 4LX

title

Existing Side Elevation
_north east

drawn by	scale	date
klh	1:50@A3	Sep 2017

drawing number	revision
KH014-05	A