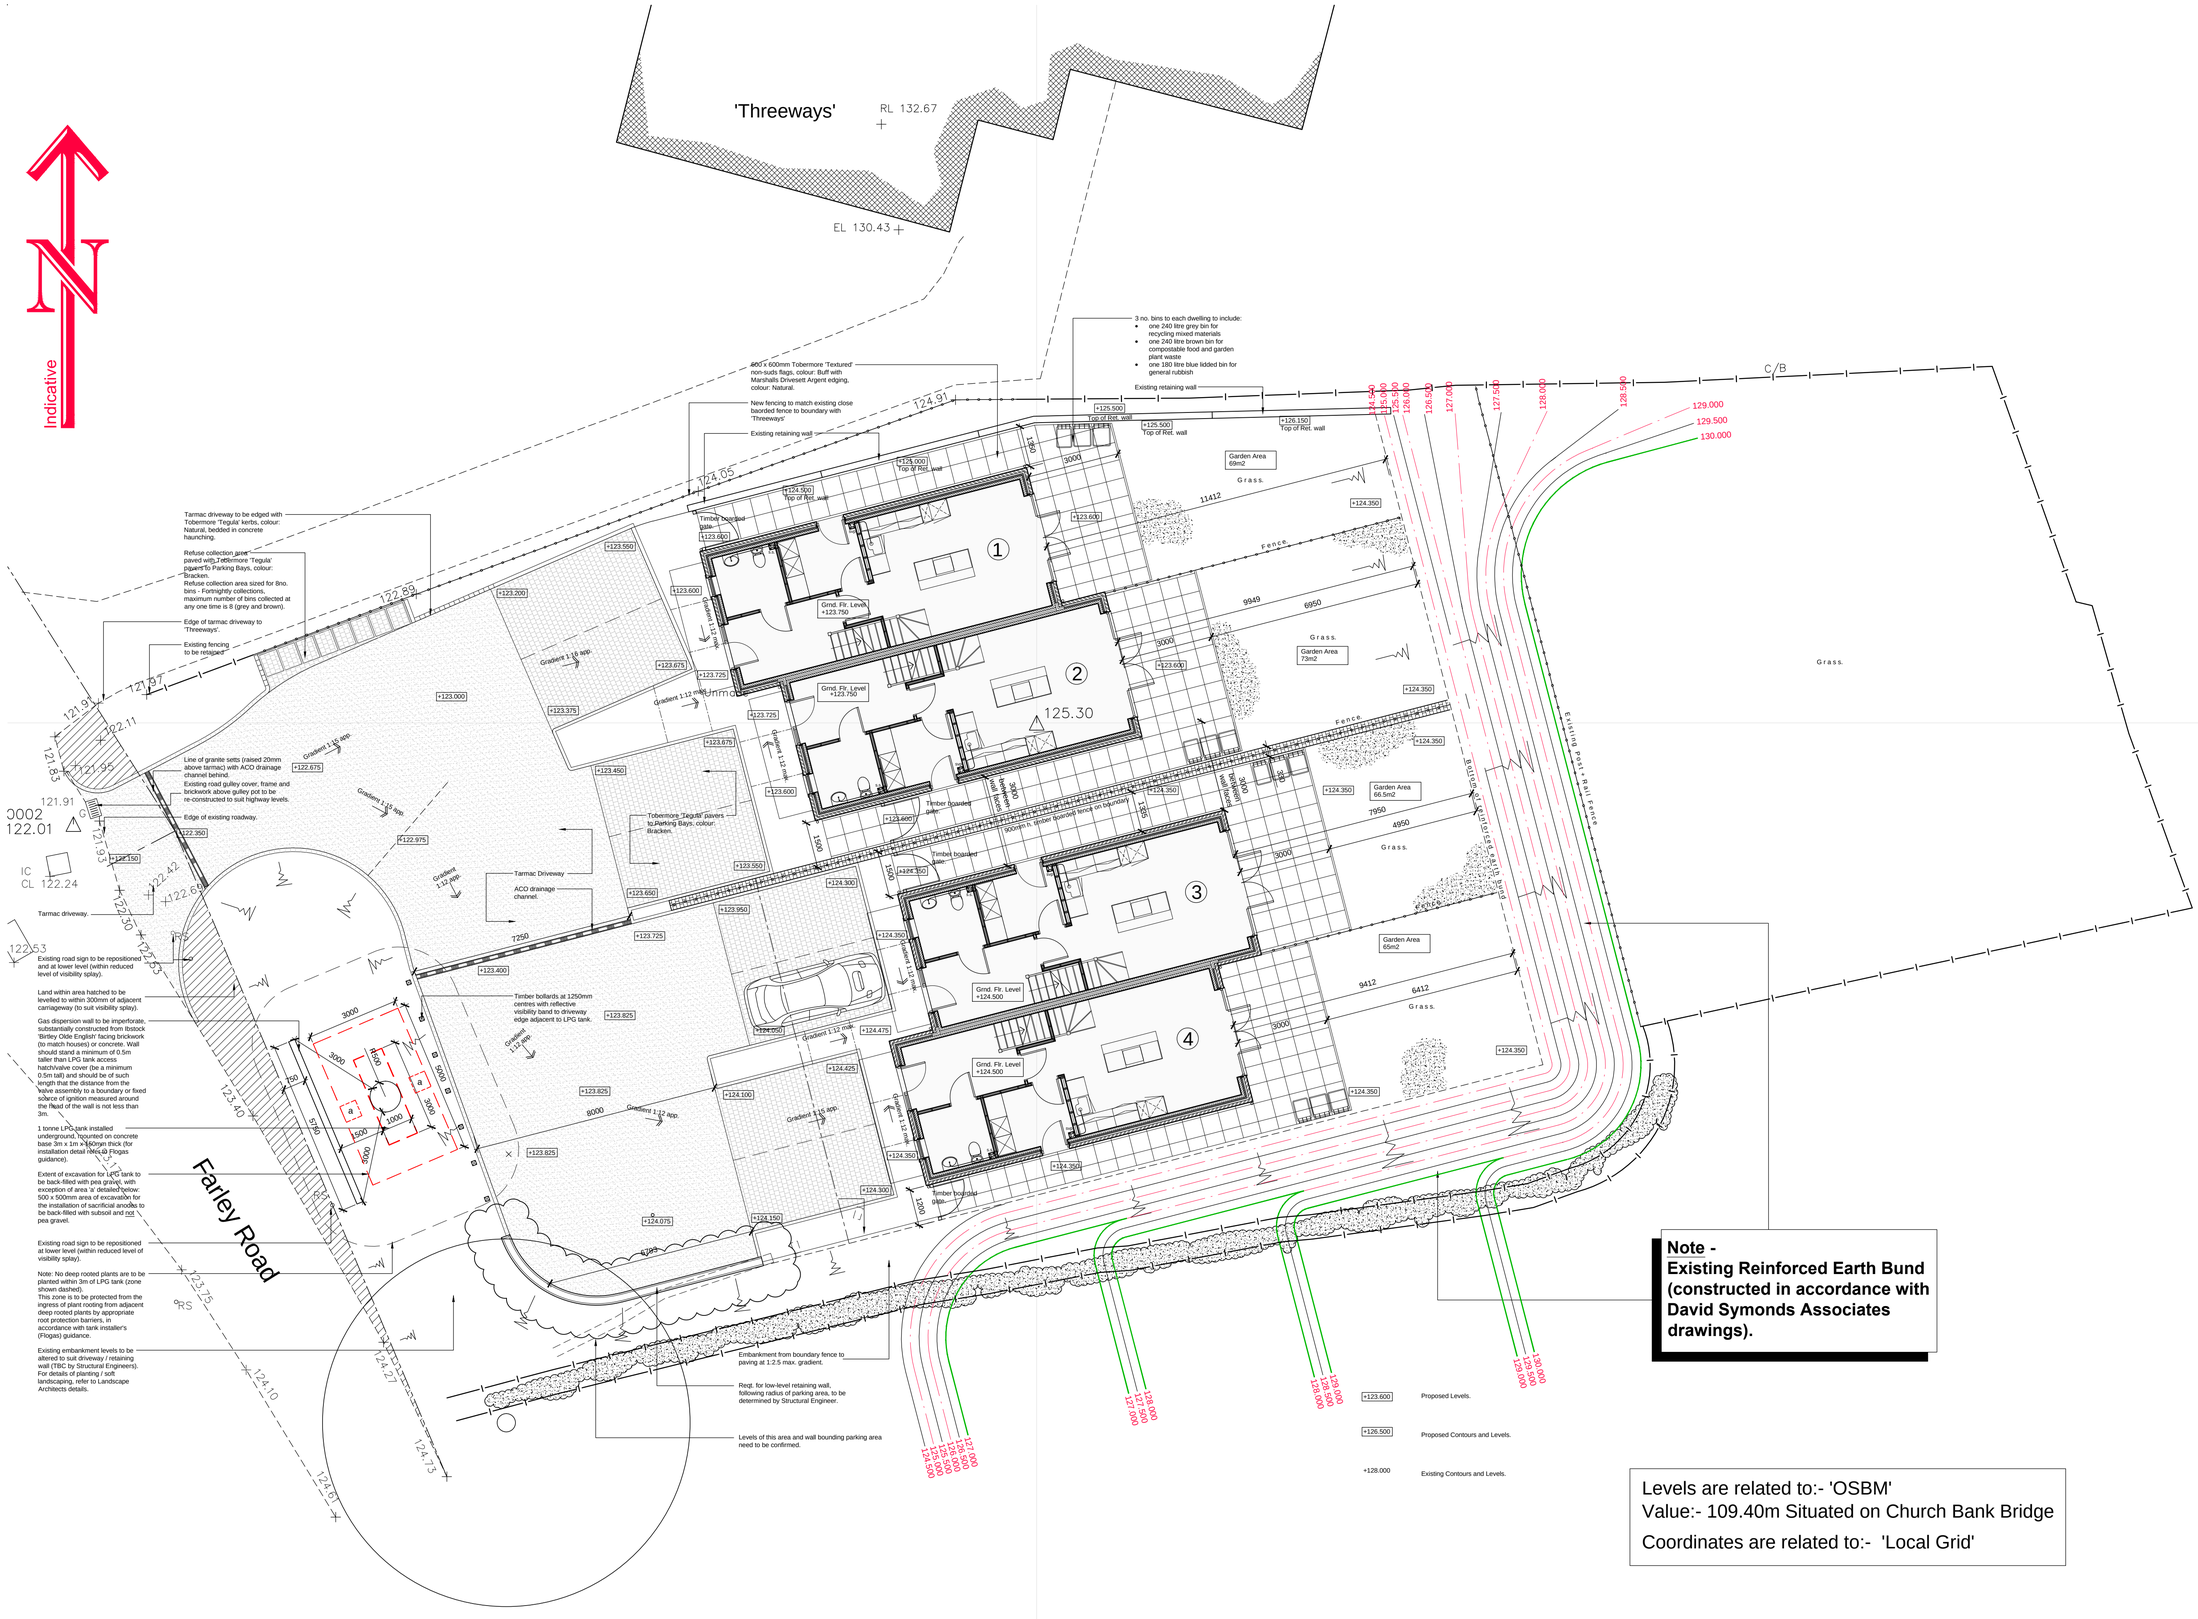

Note -
Existing Reinforced Earth Bund (constructed in accordance with David Symonds Associates drawings).

Levels are related to:- 'OSBM'
Value:- 109.40m Situated on Church Bank Bridge
Coordinates are related to:- 'Local Grid'

© ADD. This design and drawing is the copyright of ADD Limited and may not be reproduced in any form whatsoever without prior written consent. Issue of the drawing does not impart any real or implied copyright licence.
This drawing must be read in conjunction with all architects, consultants, subcontractors and specialists drawings.

revision	date	description	sig.	checked
A	18.10.17	Scale bar added to drawing.	NG	
B	23.01.18	Refuse collection area and bin storage areas added. Visibility splay to north of site entrance shown.	NG	
C	12.02.18	LPG tank location shown on plan. Landscaping details removed (to be shown on M. Twigg landscaping plan). Boundary fencing amended as per ASD drawing received 01/02/2018	NG	
D	14.02.18	LPG tank anode location amended (position confirmed by Flogas).	NG	
E	15.02.18	Extent of retaining wall at south west corner of site reduced (requirement for retaining wall in this location still TBC by Structural Engineer).	NG	
F	16.02.18	Bollards added adjacent to LPG tank, hard landscaping materials added and notation to bin storage and collection areas revised.	NG	

-

Contract -
Proposed Housing
Farley Road, Oakamoor.

Drawing -
Site Plan
As Proposed

ARCHITECTURE DESIGN DEVELOPMENT
ARCHITECTURE DESIGN DEVELOPMENT Limited
Caledonian House, Tatton Street, Knutsford, Cheshire. WA16 6AG
e-mail: architects@add-knutsford.co.uk
Fax. 01565 750818 Tel. 01565 750775

Drawn - NG	Checked - *	approved - *
Scale - 1:100 @A1	Date - Oct. 2017	cad file - 1714-L02
Job no. - 1714	Drwg no. - L02	Rev no. - F