Ecological Enhancements

140m native mixed hedgerow along boundary with stream

Hawthorn
Blackthorn
Hazel
Rowan
Crab Apple
Small Leaved Lime

Bare root whips 60-80cm

Staggered double row – 5 plants per linear metre

700 plants in total

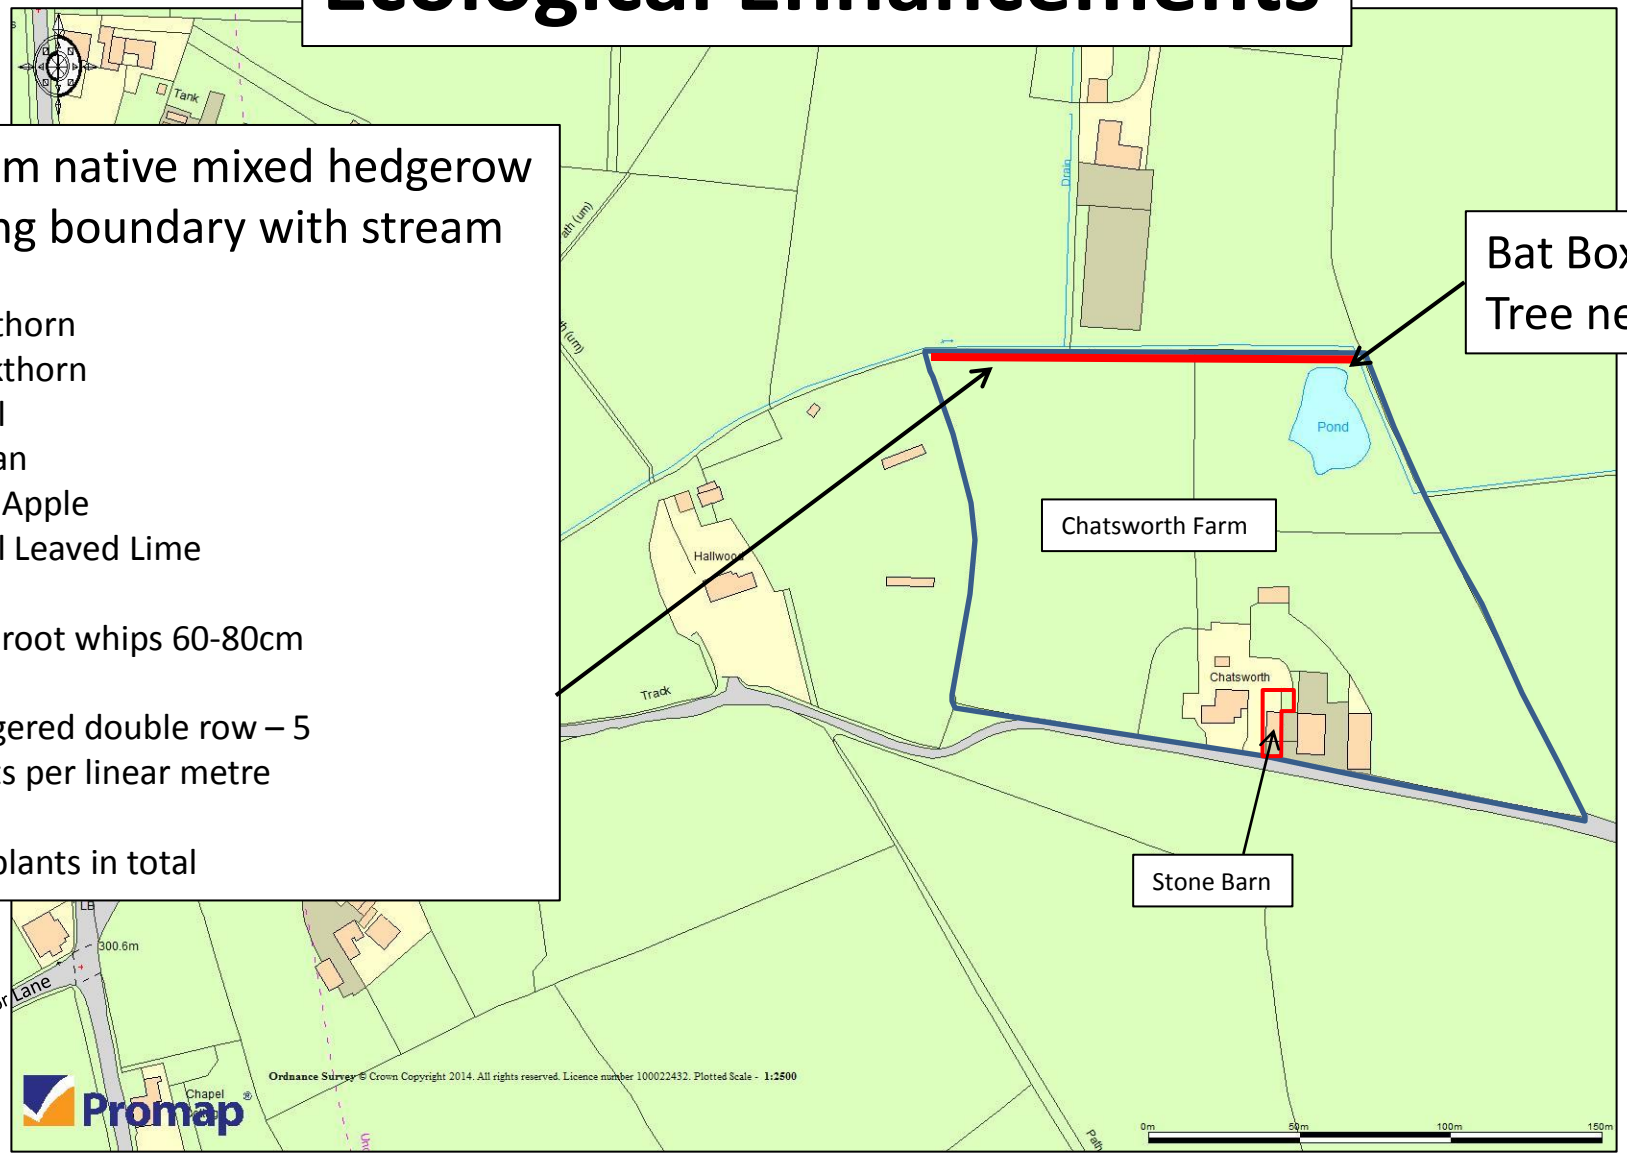

Scale 1:2500 @ A4

Chatsworth Farm, Lask Edge, Leek, Staffordshire, ST13 8QJ