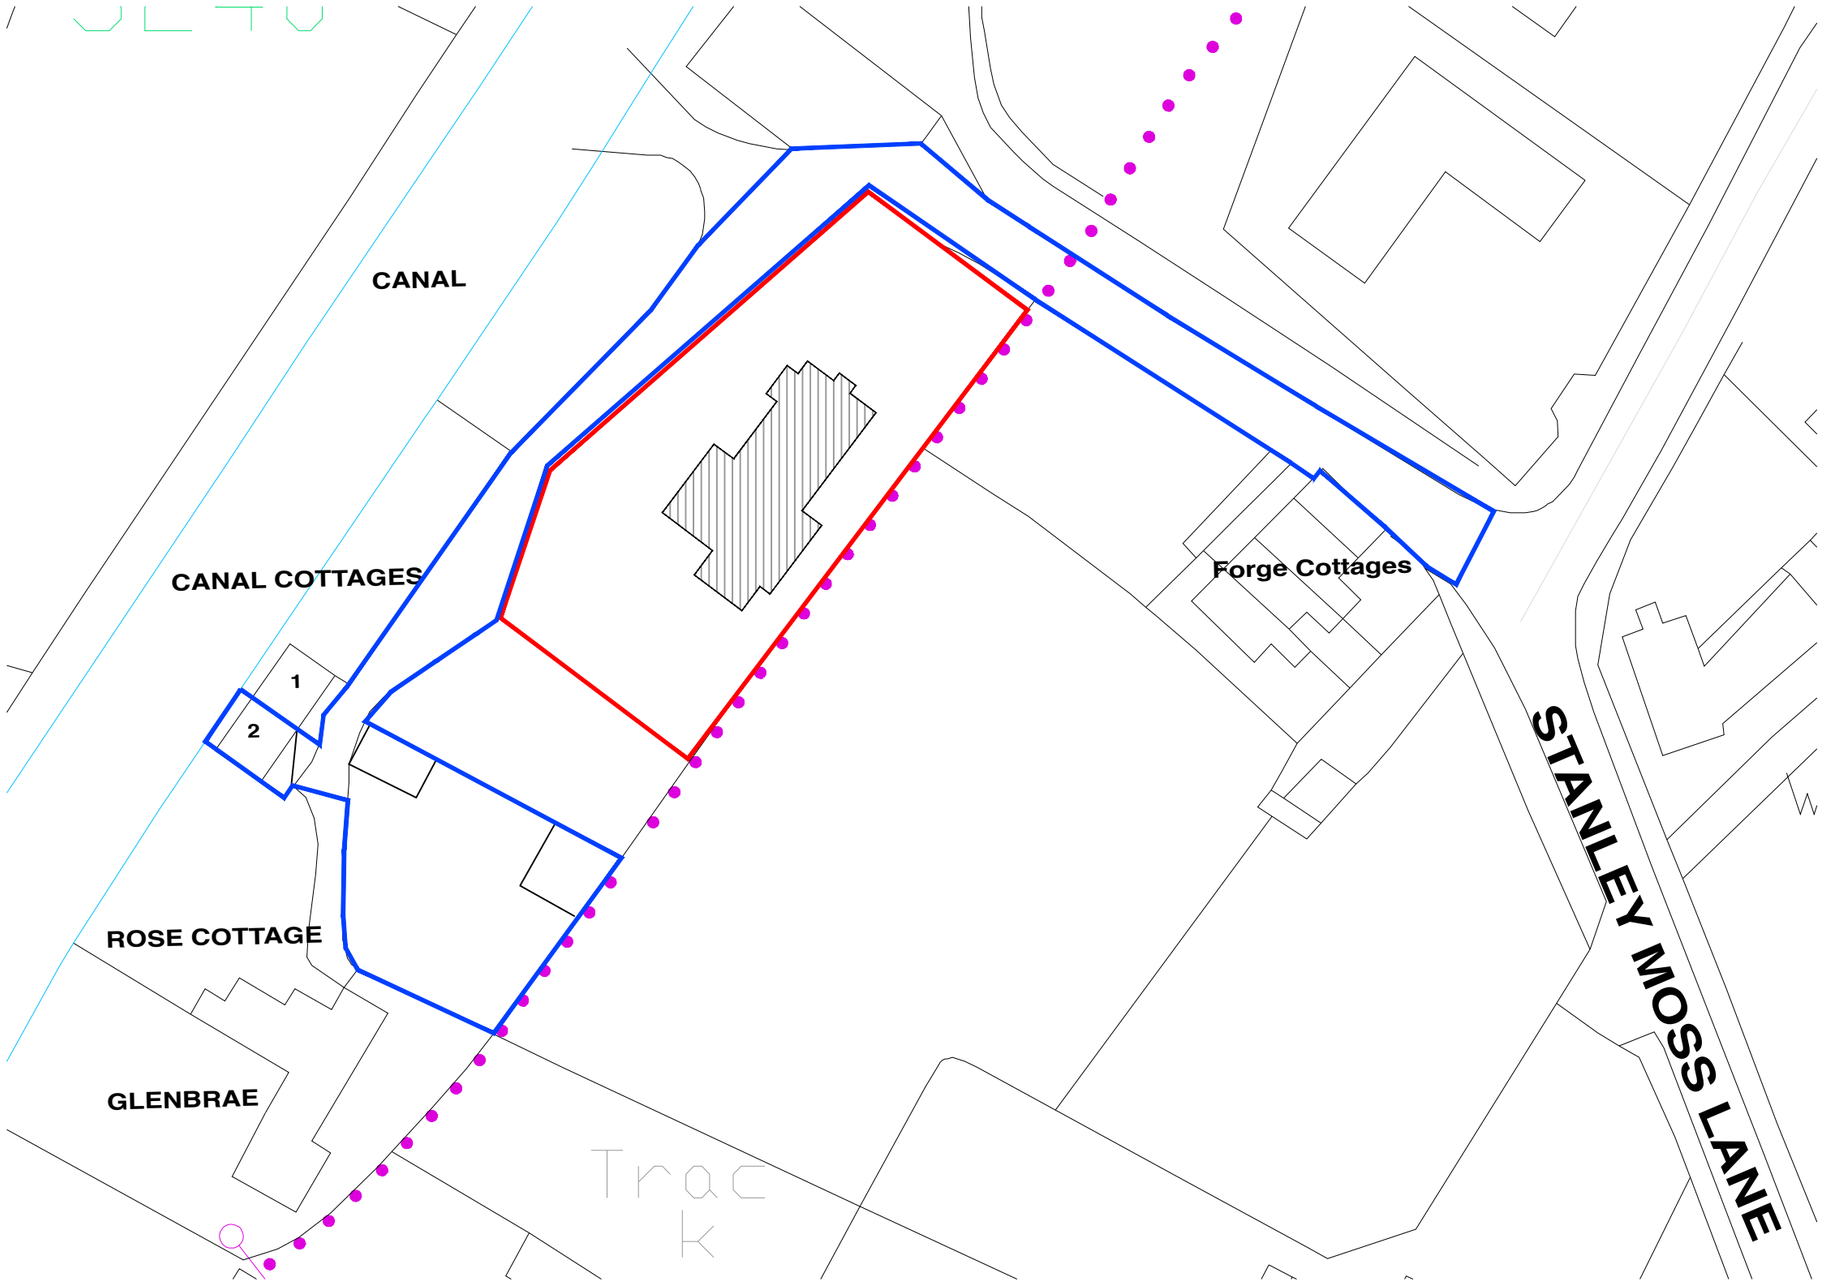

0 5m 10m 15m 20m

N

FOREFRONT
DEVELOPMENT CONSULTING

4 Ridge House, Ridge House Drive, Festival Park, S-O-T. ST1 5SJ
Office 01782 216912 WWW.FOREFRONTDC.UK

CLIENT

MR A HOLMES

PROJECT

Proposed detached dwelling to land adjacent 2 Canal Cottages, Stanley Moss Lane, Stockton Brook, S-O-T. Staffs. ST9 9LR

TITLE

Proposed Site Plan
OS Licence - 0100031673

SCALE	DRAWN
1:500 @ A3	ATG
DRG NO.	DATE
17-127-08	17 / 02 / 18

REV.	DESCRIPTION	DATE

The contents of this drawing are the copyright of Forefront Development Consulting .